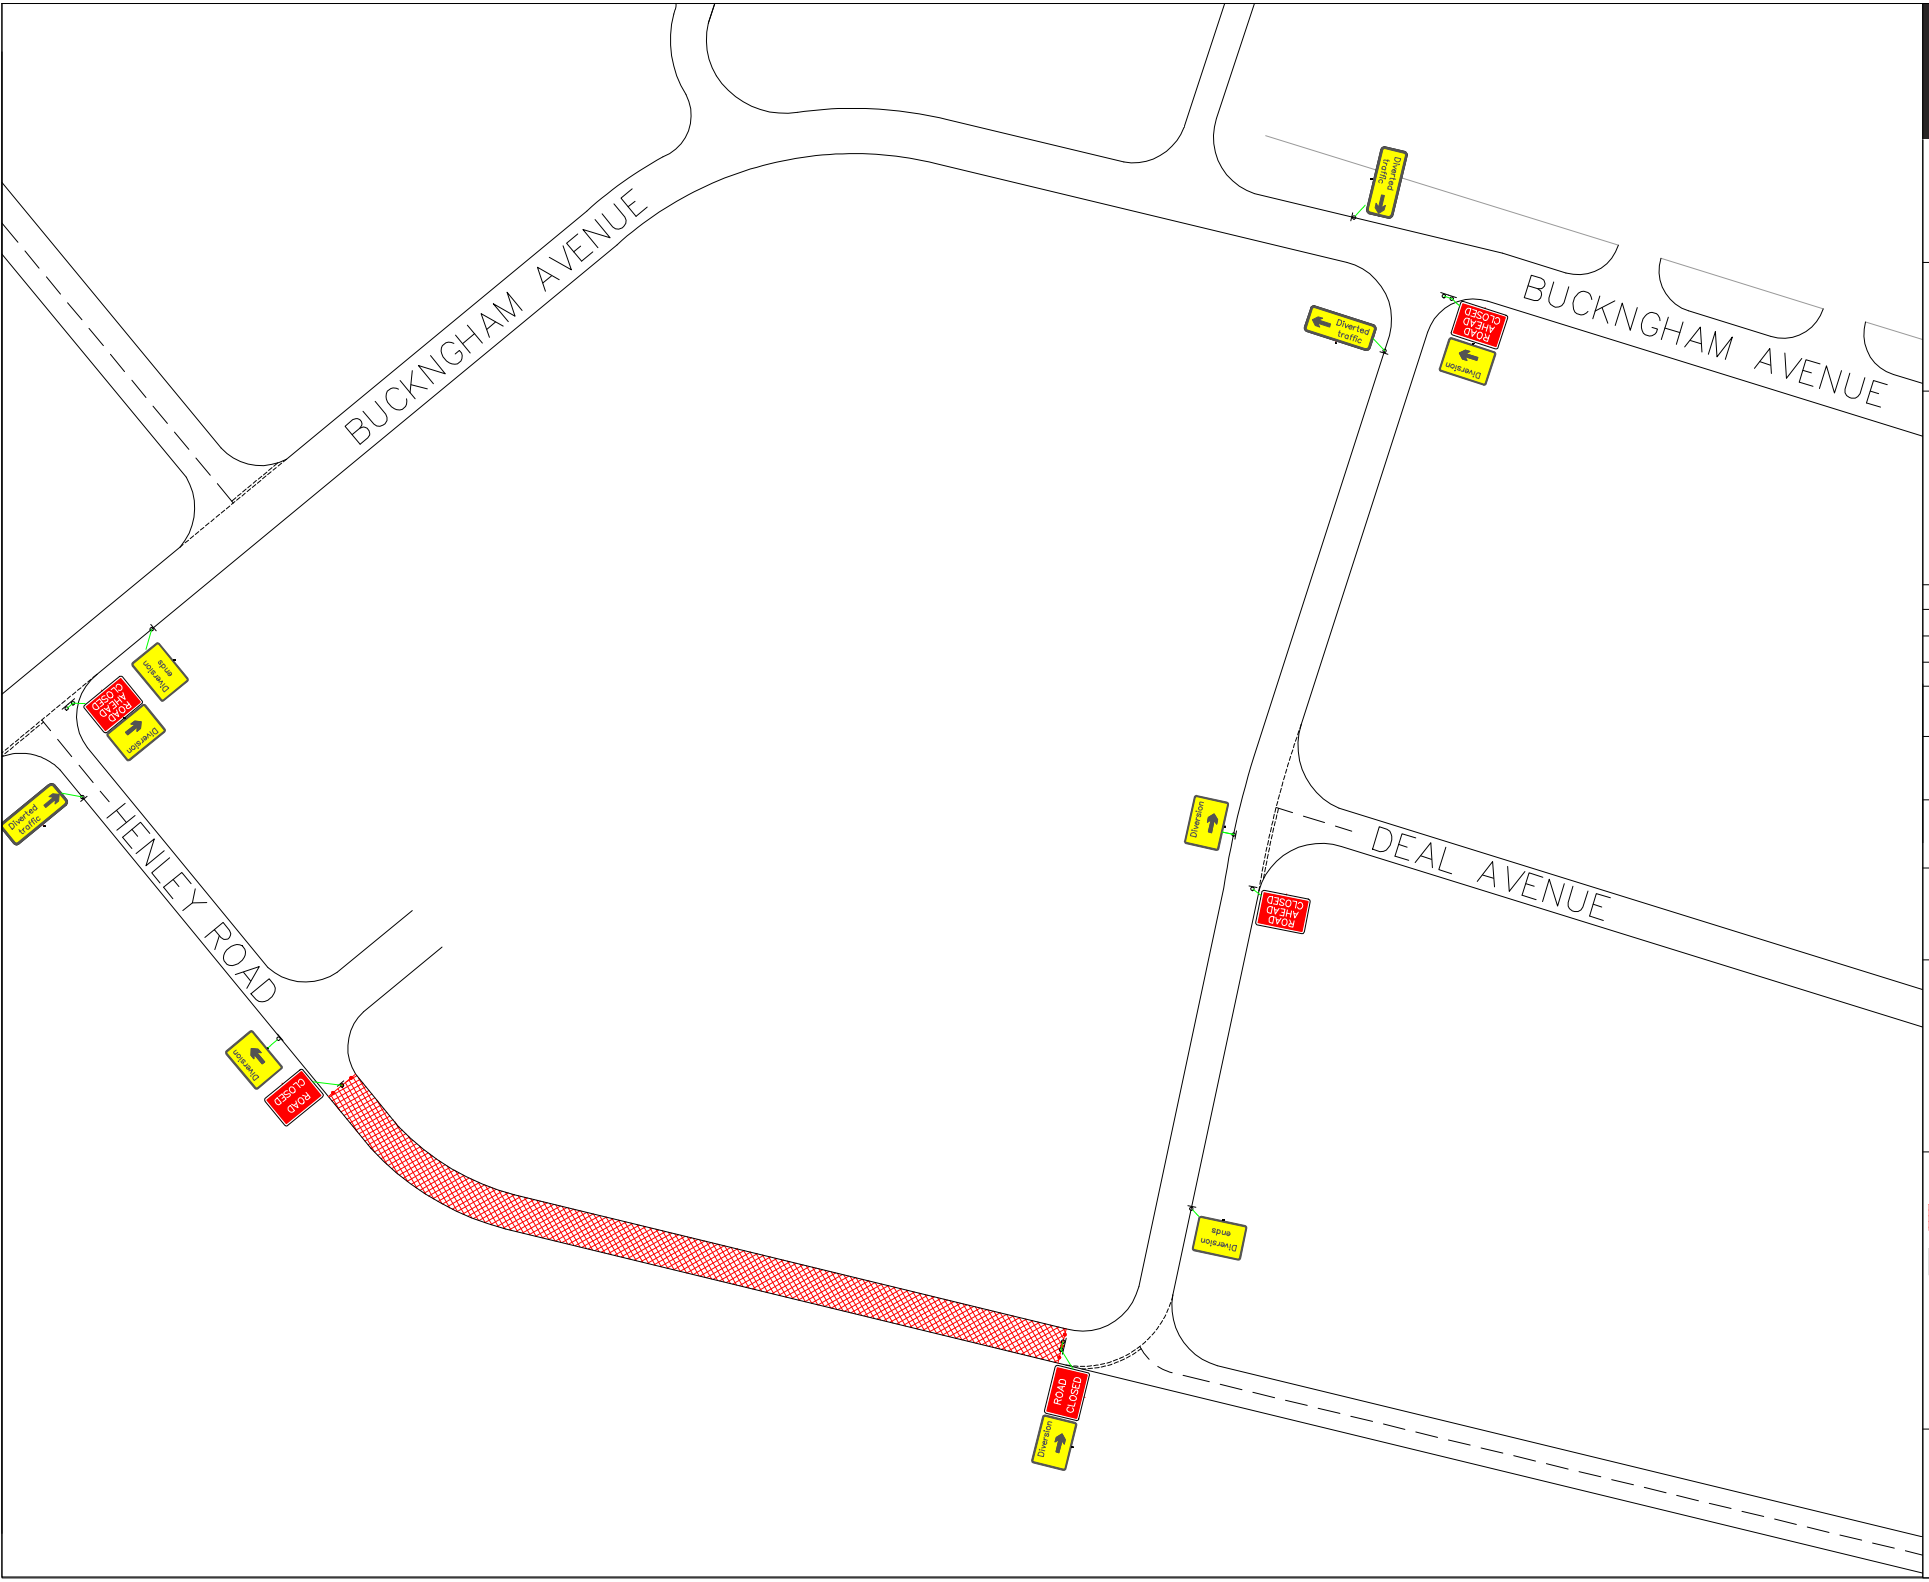

ROADTRAFFIC SOLUTIONS

10 YEARS EXCELLENCE THROUGHOUT

Select PLANT HIRE

Site Reference:

N S

Address:

Henley Road,
Slough,
SL1 4JW

General Key:	Date:	Issue:
1m Traffic Cone	28.09.18	1–JH
Traffic Light Head		
Sign Face		
Approved: W.Shipley		

Drawing : JH1267

Job Number: 37260

Traffic Management.

Road Closure Diversion

Please Note:

All Traffic Management Will Comply With The Safety Of Streetworks And Road Works Code Of Practice. Full Chapter 8 Signage Will Be Installed.

Site Details:

Work Area

L: 0.5m S: 0.5m
Safety Zone

30