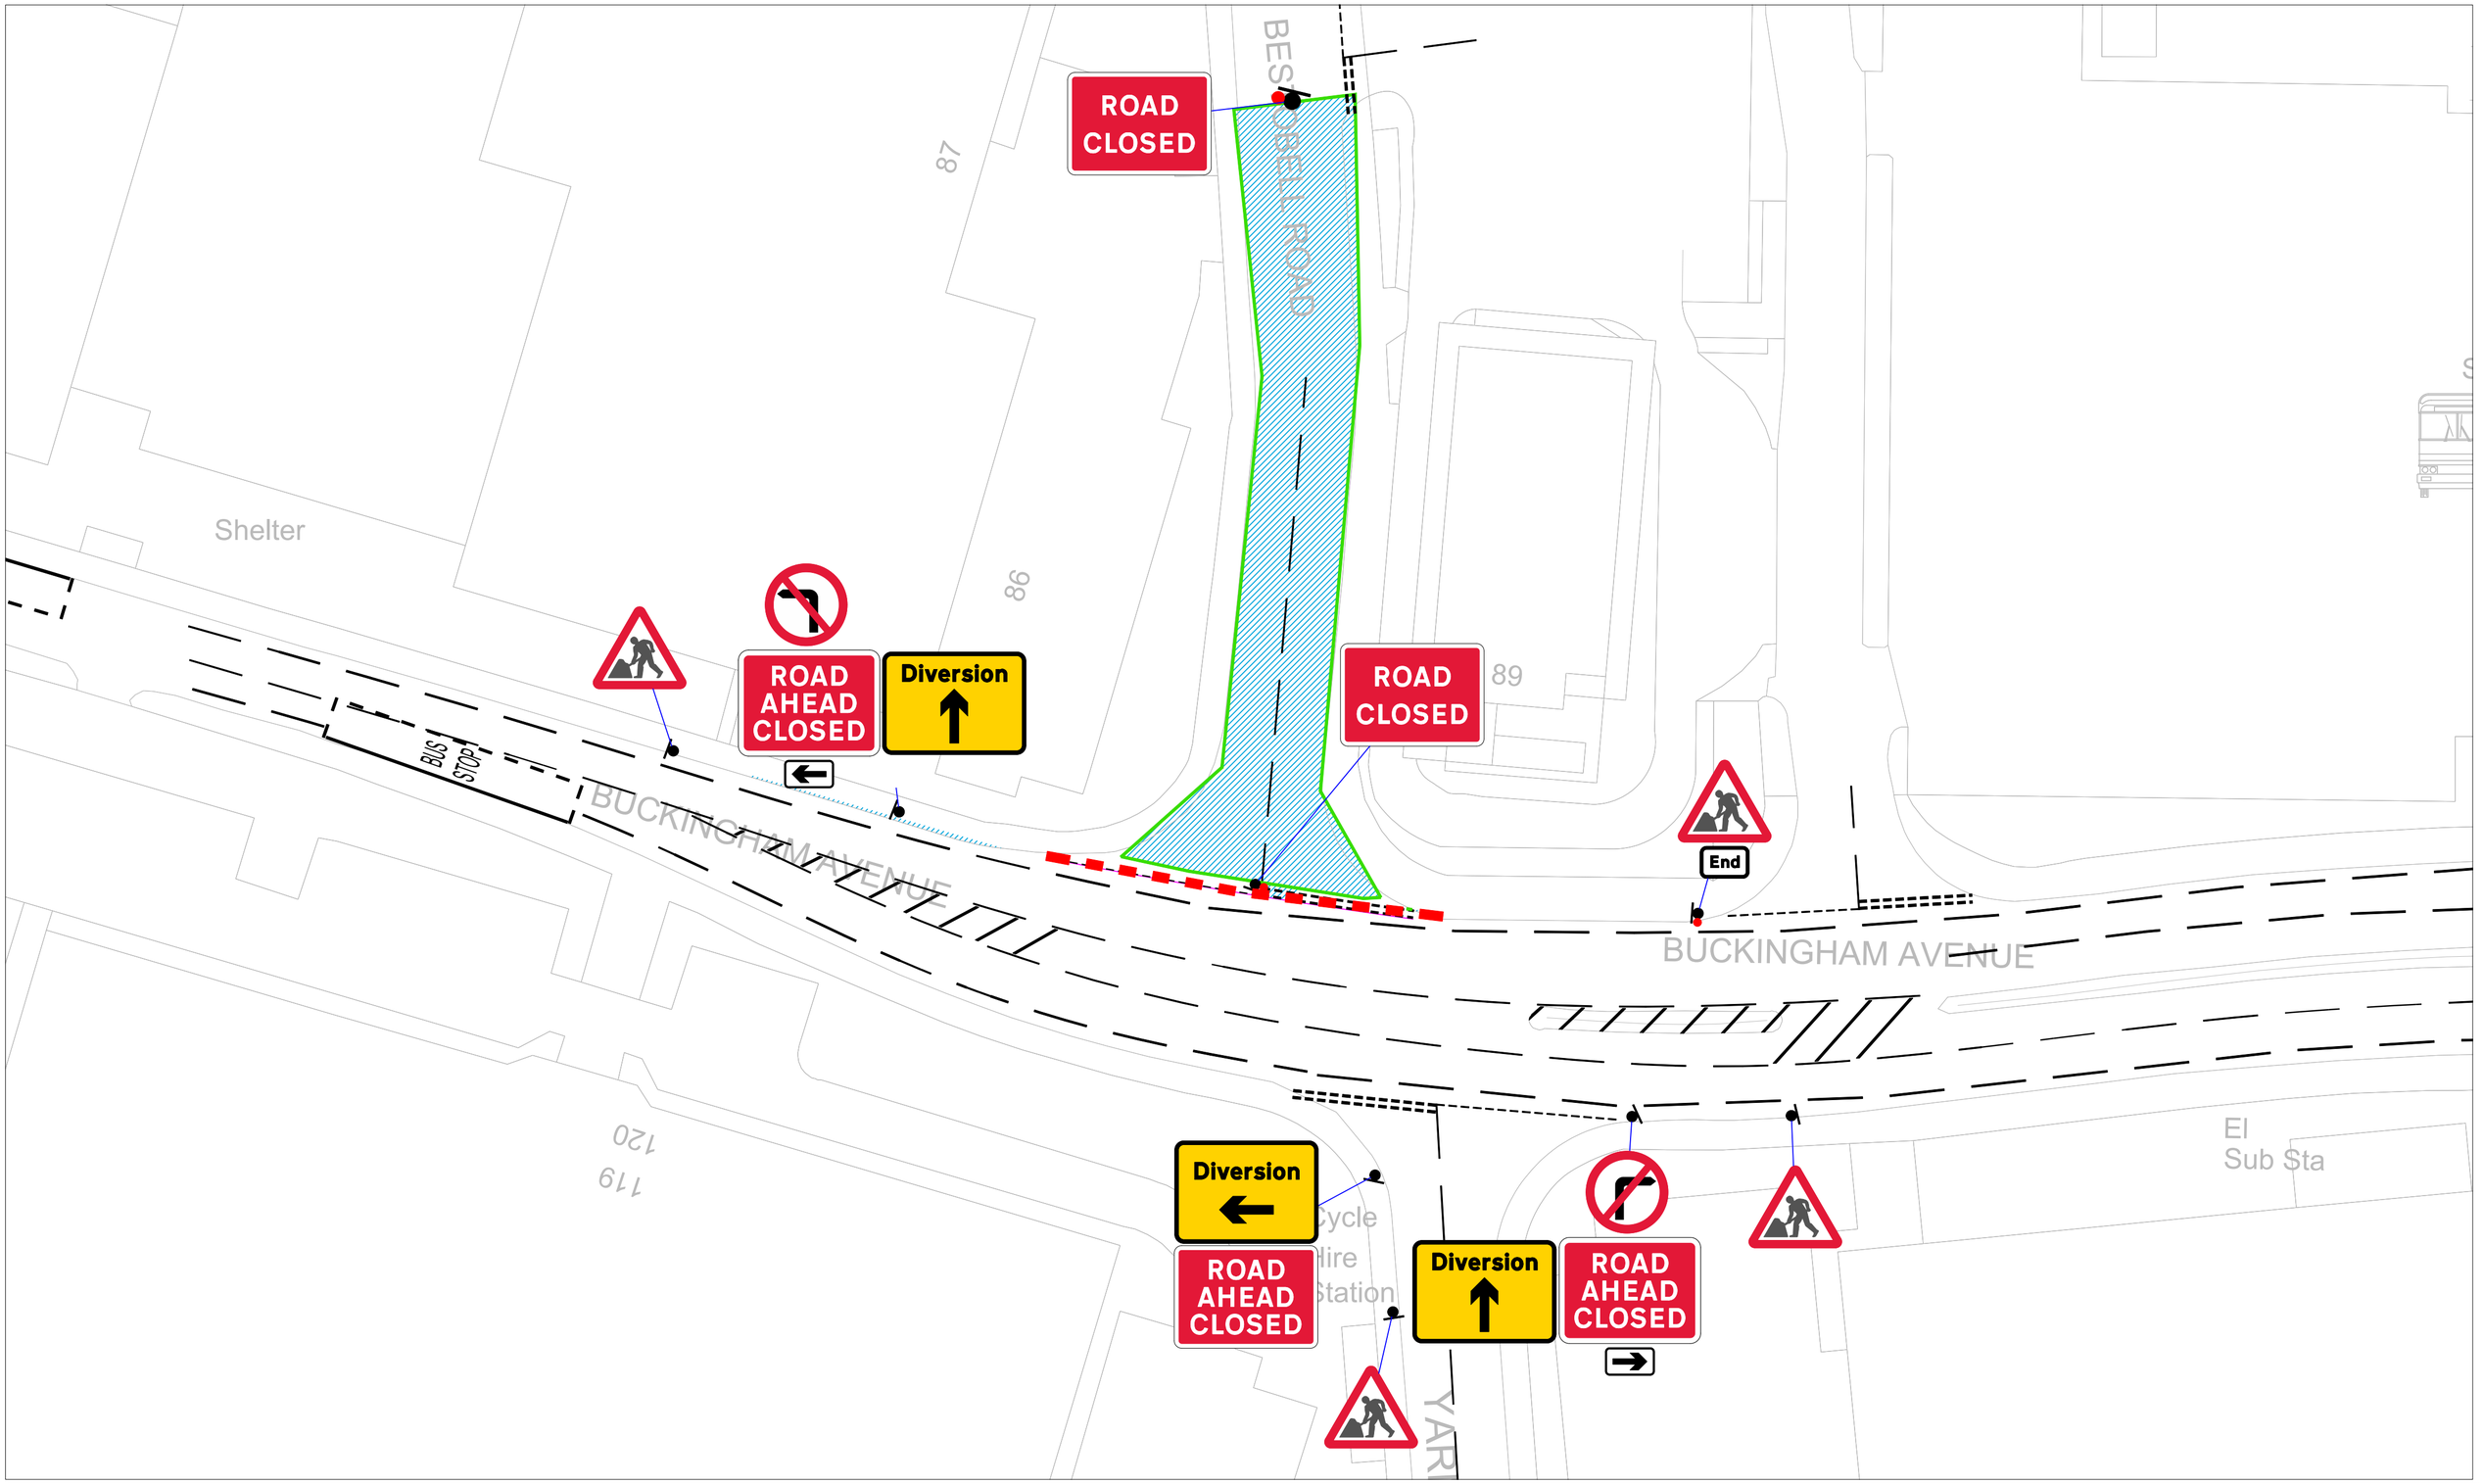

30 Minimum **Sideways** safety zone **0.5M** Min (S)

30 Minimum **longways** safety zone **0.5M** Min (L)

FREE PARKING WILL REQUIRE N.P.C BEFORE WORKS START AS AND WHEN REQUIRED

MAINTAIN RESIDENTS ACCESS AS REQUIRED AT ALL TIMES

Peds Route — Cones

Works Area — Barrier

RAMPS TO BE USED FOR PEDS AS REQUIRED RAMPS

Road Widths:

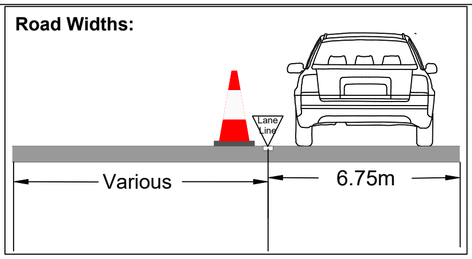

NOTES:

1. All signs and cones to be in accordance with Chapter 8 **new roads and street works a code of practice (Red book)**
2. Works access and egress are indicative, exactlocations to be agreed on site.
3. Safety zones are to be installed as required as shown by the **SAFETY ZONE DIMENSIONS** BELOW
4. All signs to be located so as not to obscure signs or objects and should be ballasted near to ground level using sand filled hesslan bags or sign straps.
5. All sign positions are indicative only and must be accurately positioned on site with good visibility and be clear of and obstructions or vegetation at all times.
6. Drawing not to scale

PHASE 1

Cadent

Your Gas Network

Traffic Management: -

ROAD CLOSURE

Date Drawn:	30/01/2025
Drawn By:	A.W

KELTIC TRAFFIC MANAGEMENT
Keltic Yard
Canal Way
Ladbroke Grove
London
W10 5AZ
www.keltictm.co.uk

CADENT, IMGA242085 , Buckingham Avenue, Slough Trading Estate, Slough, SL1 4UN, 51.5202295,-0.6167698