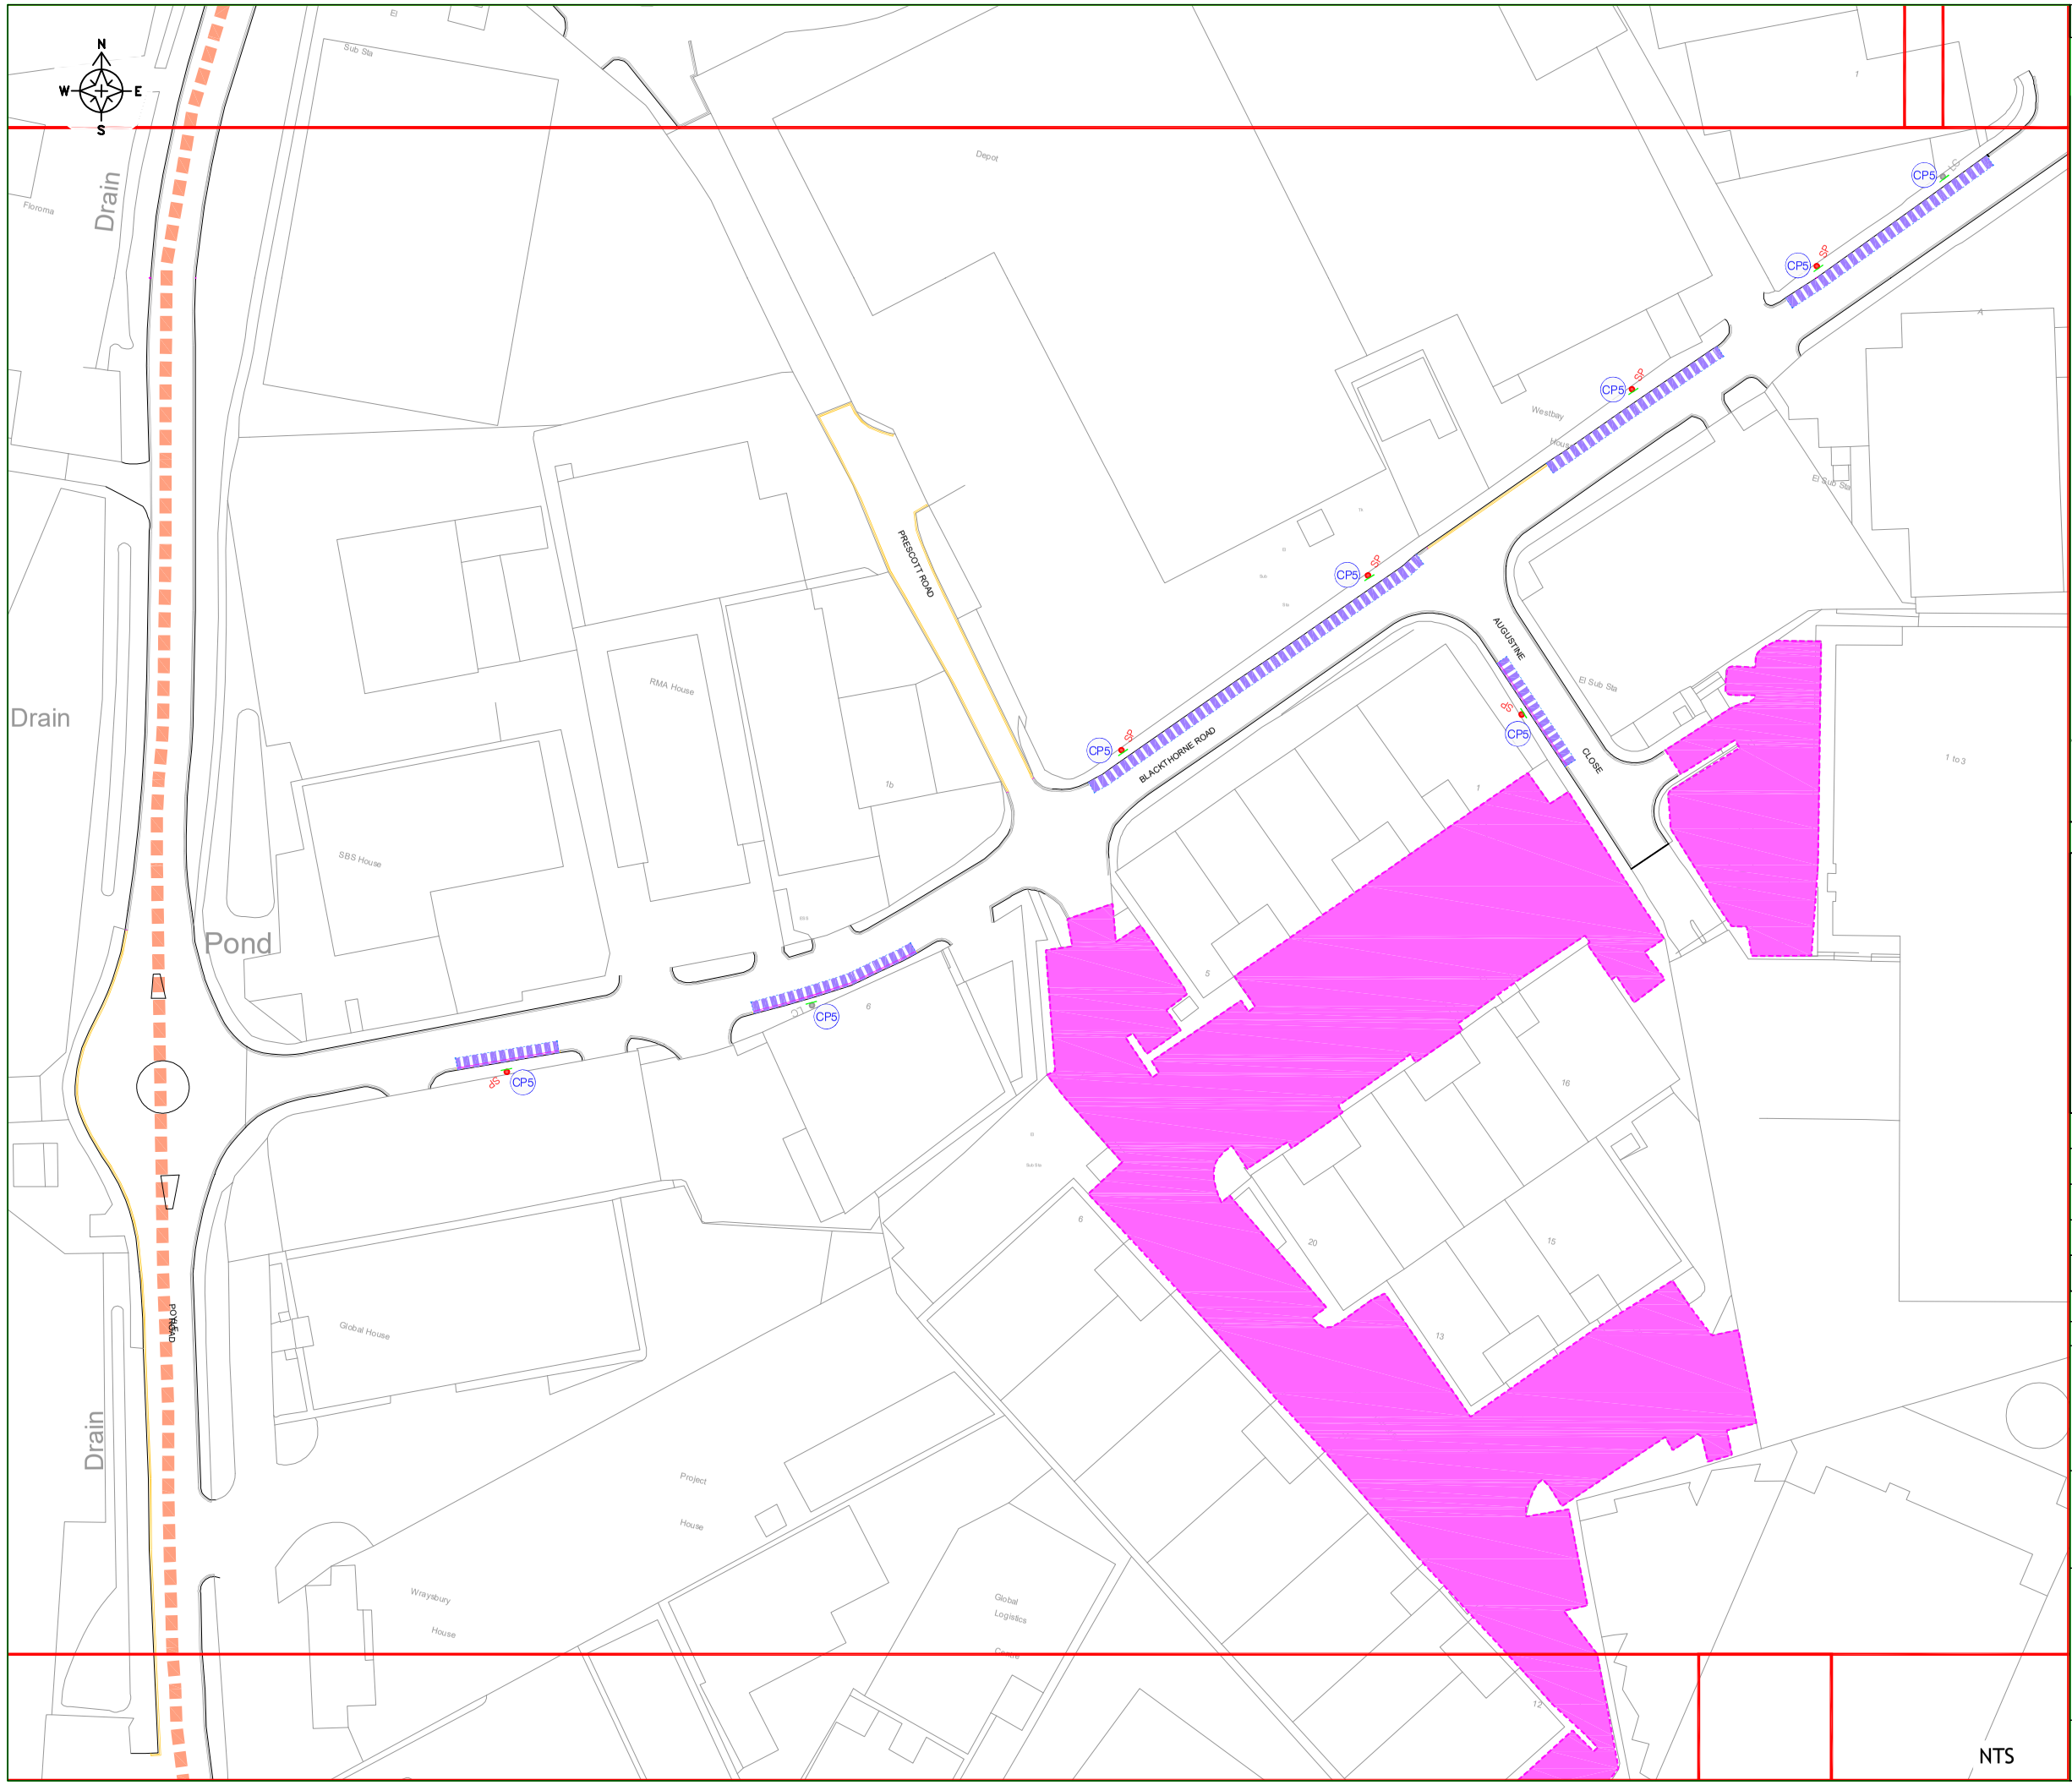

KEY / LEGEND

- Zone CP5 Permit Parking Boundary
- Estate Parking Boundary
- Proposed At Any Time Waiting Restrictions
- Existing Road Marking Removal
- Existing Road Markings and Waiting Restrictions
- Proposed Sign on Lamp Column
- Existing Sign on Existing Post
- Proposed Sign on New Post
- Proposed Sign and Post to be Removed

Parking Bays

- Disabled Persons Parking Bay (Existing)
- Permit Parking Bay (No Road Markings)
- Proposed Parking Bay Marking

Parking Sign Plates

- EN Zone Entry Plate.
- EX Zone Exit Plate.
- CP5 Permit Parking Area Repeater Sign Plate
- DB Disabled Bay Sign

General Notes

Zone CP5 Permit Parking Area to Operate:
Monday to Friday 8am-6pm or 1 hour free parking with no return period of 1 hour

LOCATION PLAN:

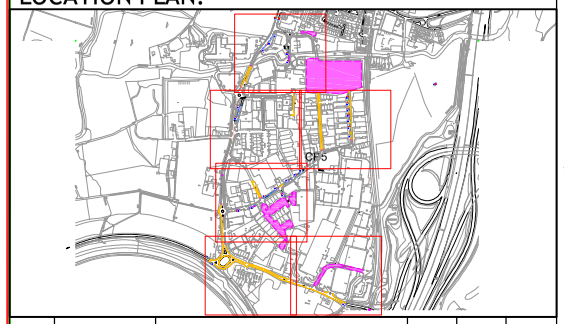

Rev.	Date	Comments	Des	Chk	App
A	06/01/24	DRAFT	RJB		

t +44 (0)20 3318 8560 e sales@its-global.co.uk

Client :

SLOUGH: PERMIT PARKING AREA

Title:

CPZ - ID - CP5
GENERAL ARRANGEMENT

Drawing No.	Sheet No.	Rev.
49-1242-CP5	01 OF 08	A

CAD REFERENCE: X:\Network_Mgt\Parking\1 PARKING DEVELOPMENT\01 Parking Development ALL\Parking Development 25-26\TRO 46 (2025) Colnbrook CP5\Draft\Plan\CP5\CPZ CP5-AK - CP5-05

DATE: 15/08/2025

BASED UPON ORDNANCE SURVEY'S MAPS WITH THE PERMISSION OF THE CONTROLLER OF HMSO, (c) CROWN COPYRIGHT. UNAUTHORISED REPRODUCTION INFRINGES CROWN COPYRIGHT AND MAY LEAD TO PROSECUTION OR CIVIL PROCEEDINGS. 100024328