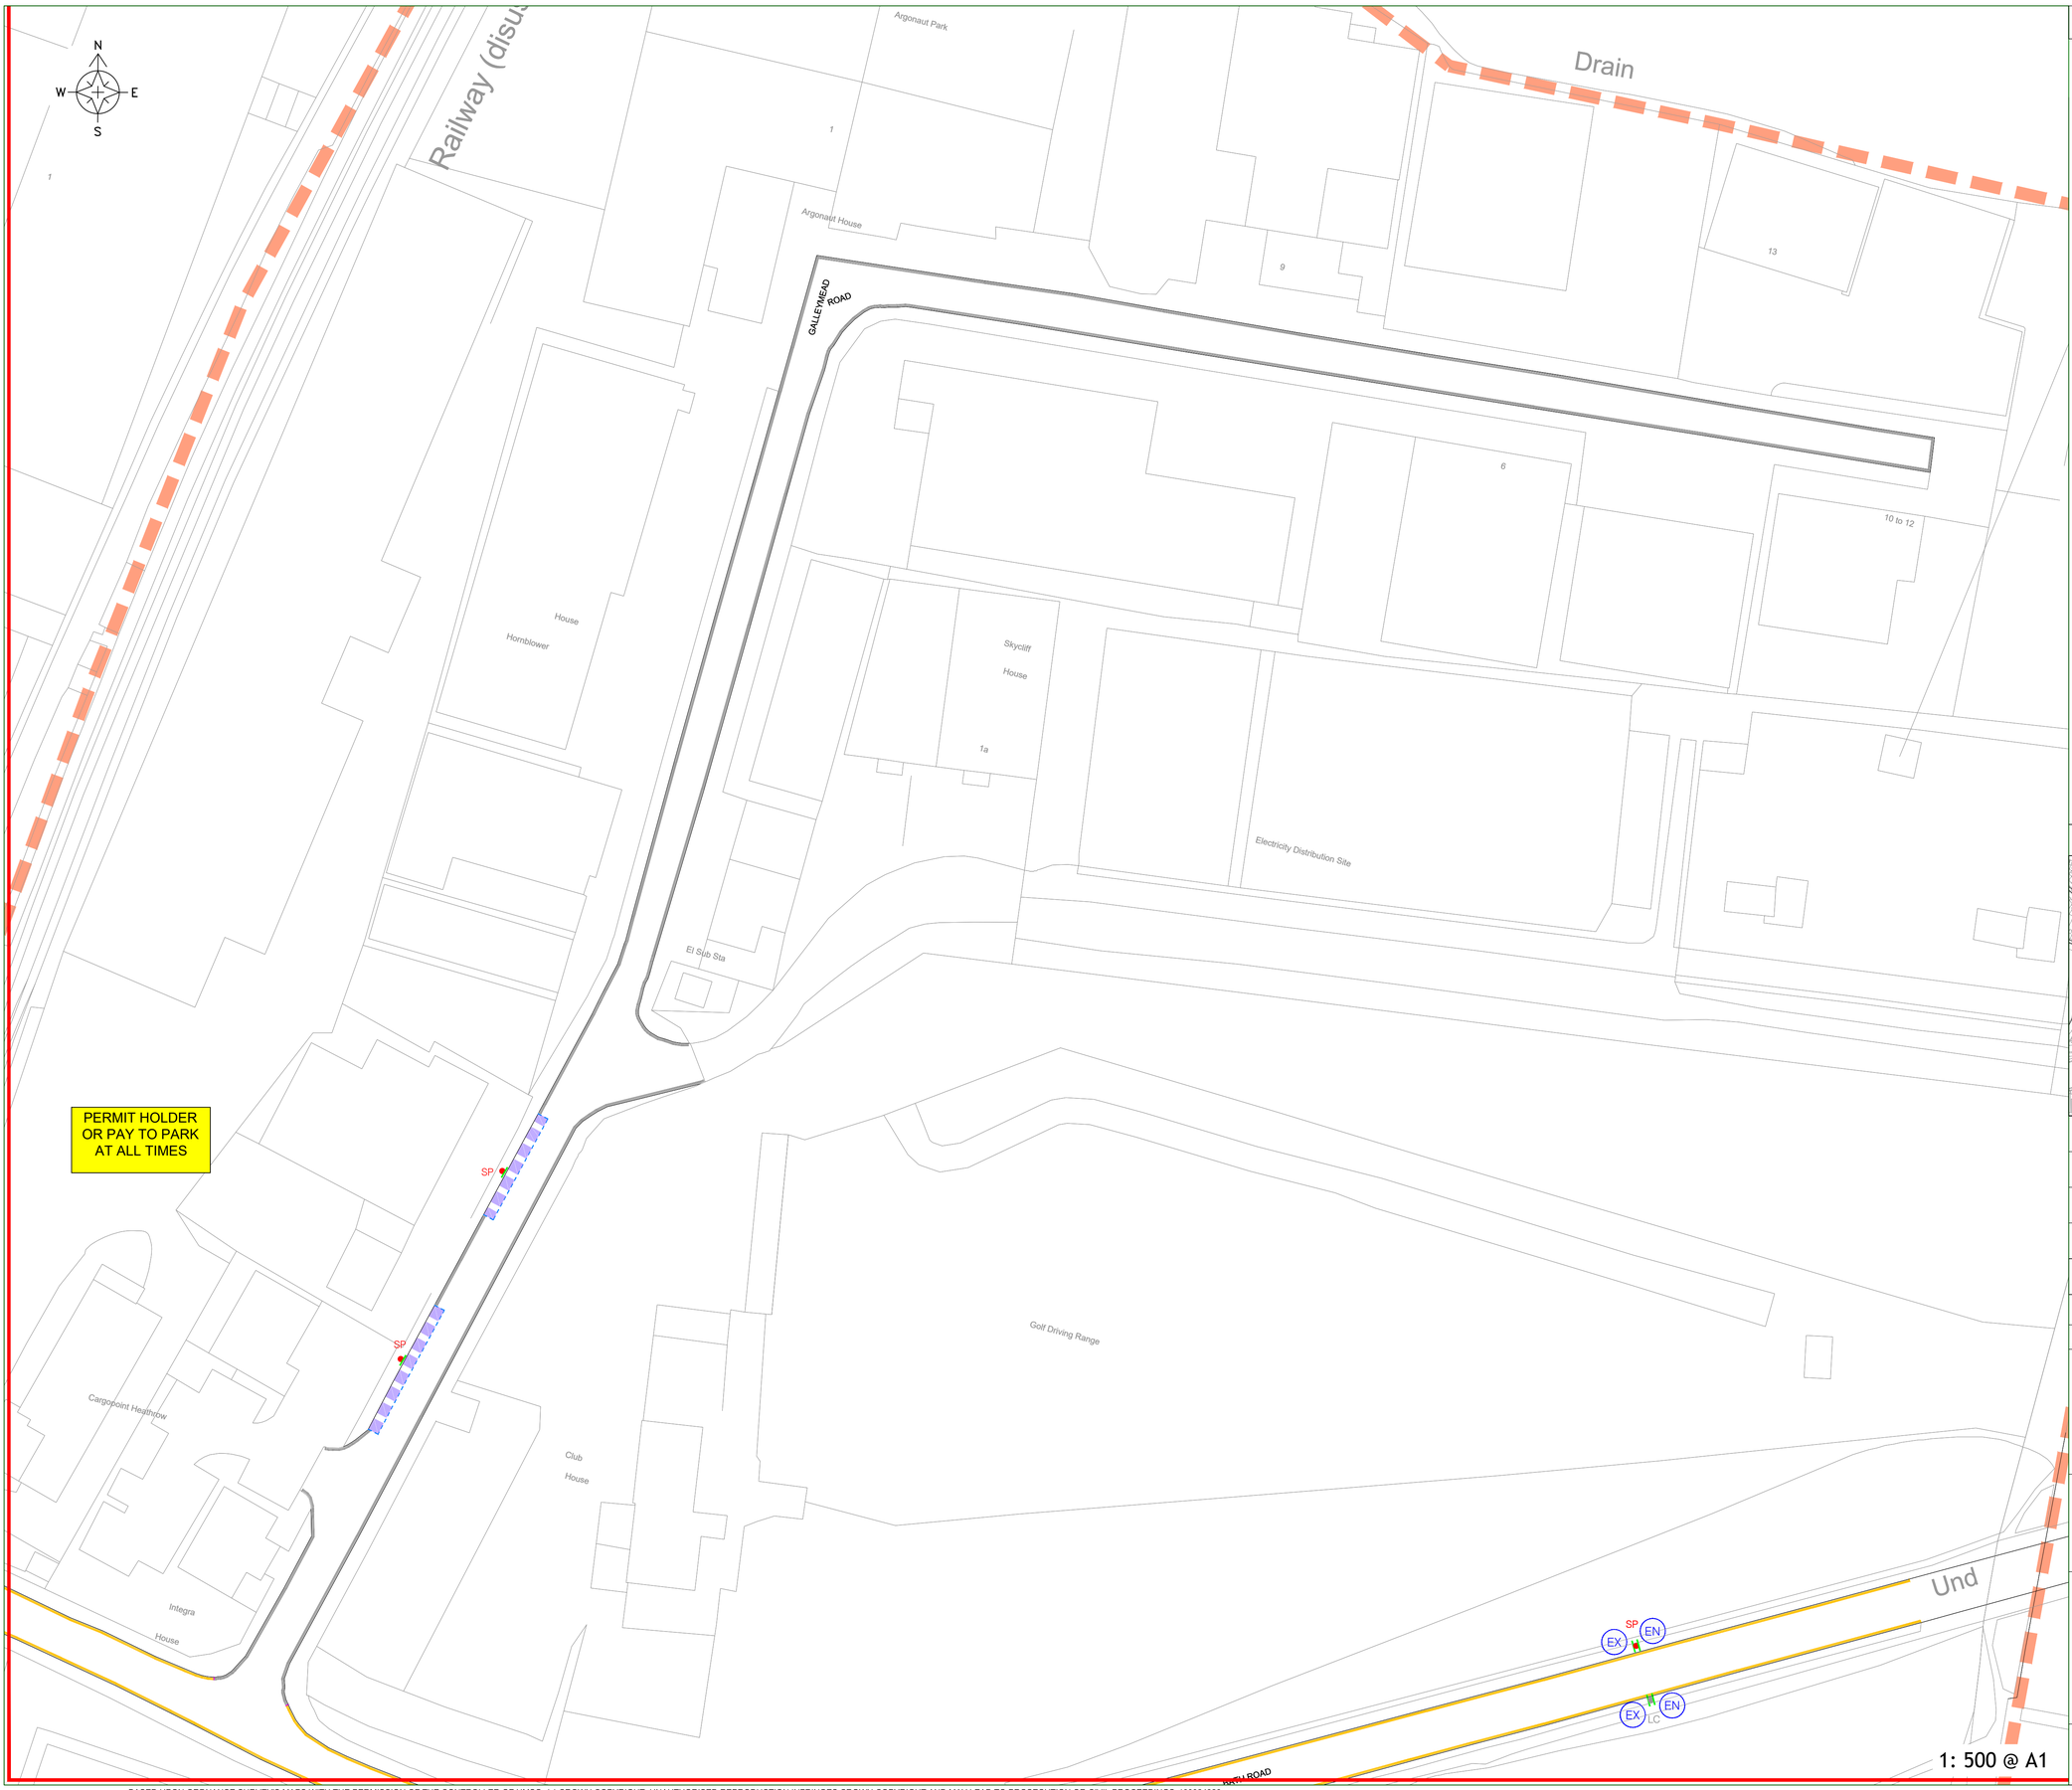

KEY / LEGEND

- Permit Parking Zone Boundary
- Estate Parking Boundary
- Proposed At Any Time Waiting Restrictions
- Existing Road Marking Removal
- Existing Road Markings and Waiting Restrictions
- Proposed Sign on Lamp Column
- Existing Sign on Existing Post
- Proposed Sign on New Post
- Proposed Sign and Post to be Removed

Parking Bays

- Disabled Persons Parking Bay (Existing)
- Permit Parking Bay (No Road Markings)
- Proposed Parking Bay Marking

Parking Sign Plates

- EN Zone Entry Plate.
- EX Zone Exit Plate.
- CPS Permit Parking Area Repeater Sign Plate
- DB Disabled Bay Sign

GENERAL NOTE:

Zone CP6 Mon-Fri 8am to 6pm or 1hr free parking with no return 1hr

LOCATION PLAN:

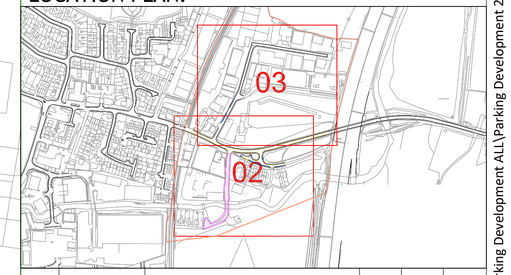

Rev.	Date	Comments	Des	Chk	App
A	06/01/24	DRAFT	RJB		

its intelligent transport services

t +44 (0)20 3318 8560 e sales@its-global.co.uk

Client :

SLOUGH: PERMIT PARKING AREA

Title:

ZONE CP6 PERMIT PARKING SCHEME

GENERAL ARRANGEMENT

Drawing No.	Sheet No.	Rev.
49-1242-CP6	03 OF 04	A

CAD REFERENCE: X:\Network_Mgt\Parking\1 PARKING DEVELOPMENT\01 Parking Development ALL\Parking Development 25-26\TRO 47 (2025) Colnbrook CP6\Draft\Plan\CP6\1242-CP2-CP6 - 1242-CP6-03

DATE: 21/08/2025

BASED UPON ORDNANCE SURVEY'S MAPS WITH THE PERMISSION OF THE CONTROLLER OF HMSO, (c) CROWN COPYRIGHT. UNAUTHORISED REPRODUCTION INFRINGES CROWN COPYRIGHT AND MAY LEAD TO PROSECUTION OR CIVIL PROCEEDINGS. 100024328