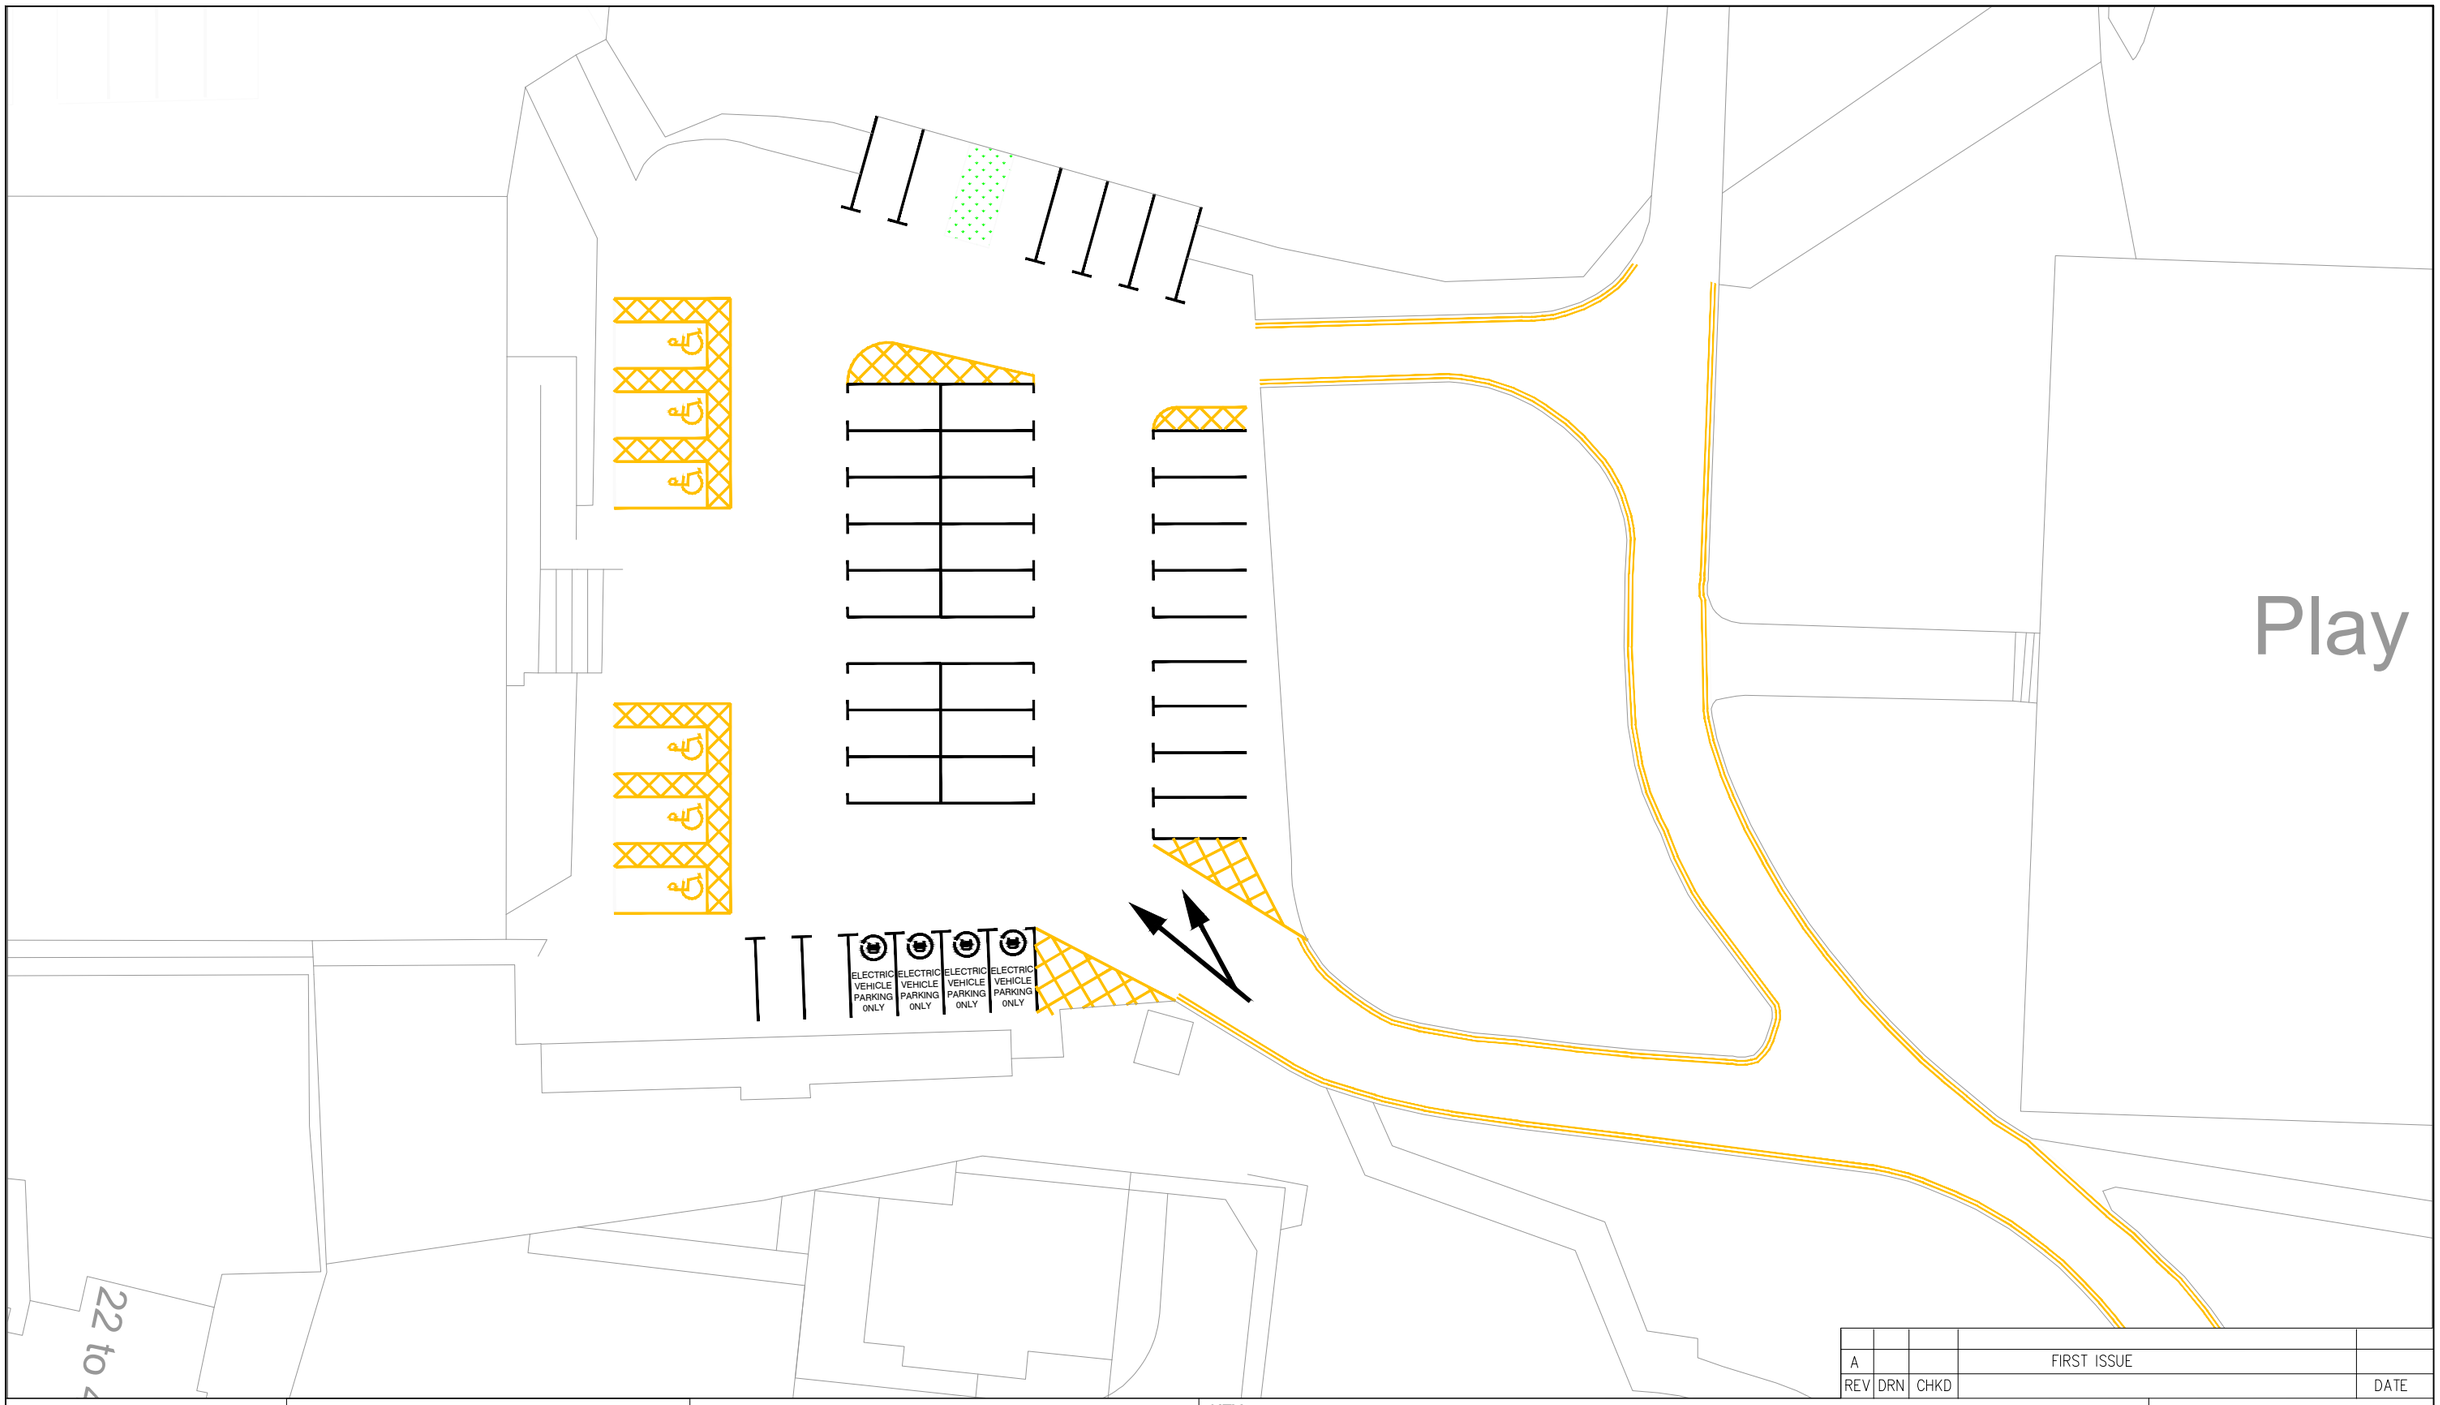

REV	DRN	CHKD		DATE
A			FIRST ISSUE	

www.slough.gov.uk
Slough Borough Council

Department of
Parking Services

Observatory House,
25 Windsor Road,
Slough, SL1 2EJ

Based on the Ordnance Survey map with the permission of the Controller of Her Majesty's Stationery Office.© Crown copy right and database right . Ordnance Survey Licence No.100019446

Title

Salt Hill Park Car Park

KEY:-

Existing no waiting at any time restriction

Proposed electric vehicle charging only parking bay: 3hour maximum stay. No return 2 hours.

Proposed disabled parking bay free for 3 hours then charges apply

Proposed parking bay free for 3 hours then charges apply

Scale NTS

Date 16.07.25

Drawn KM

Checked KH

Drg.No. PD 19.20 Central 11