Contains public sector information licensed under the Open Government Licence v3.0

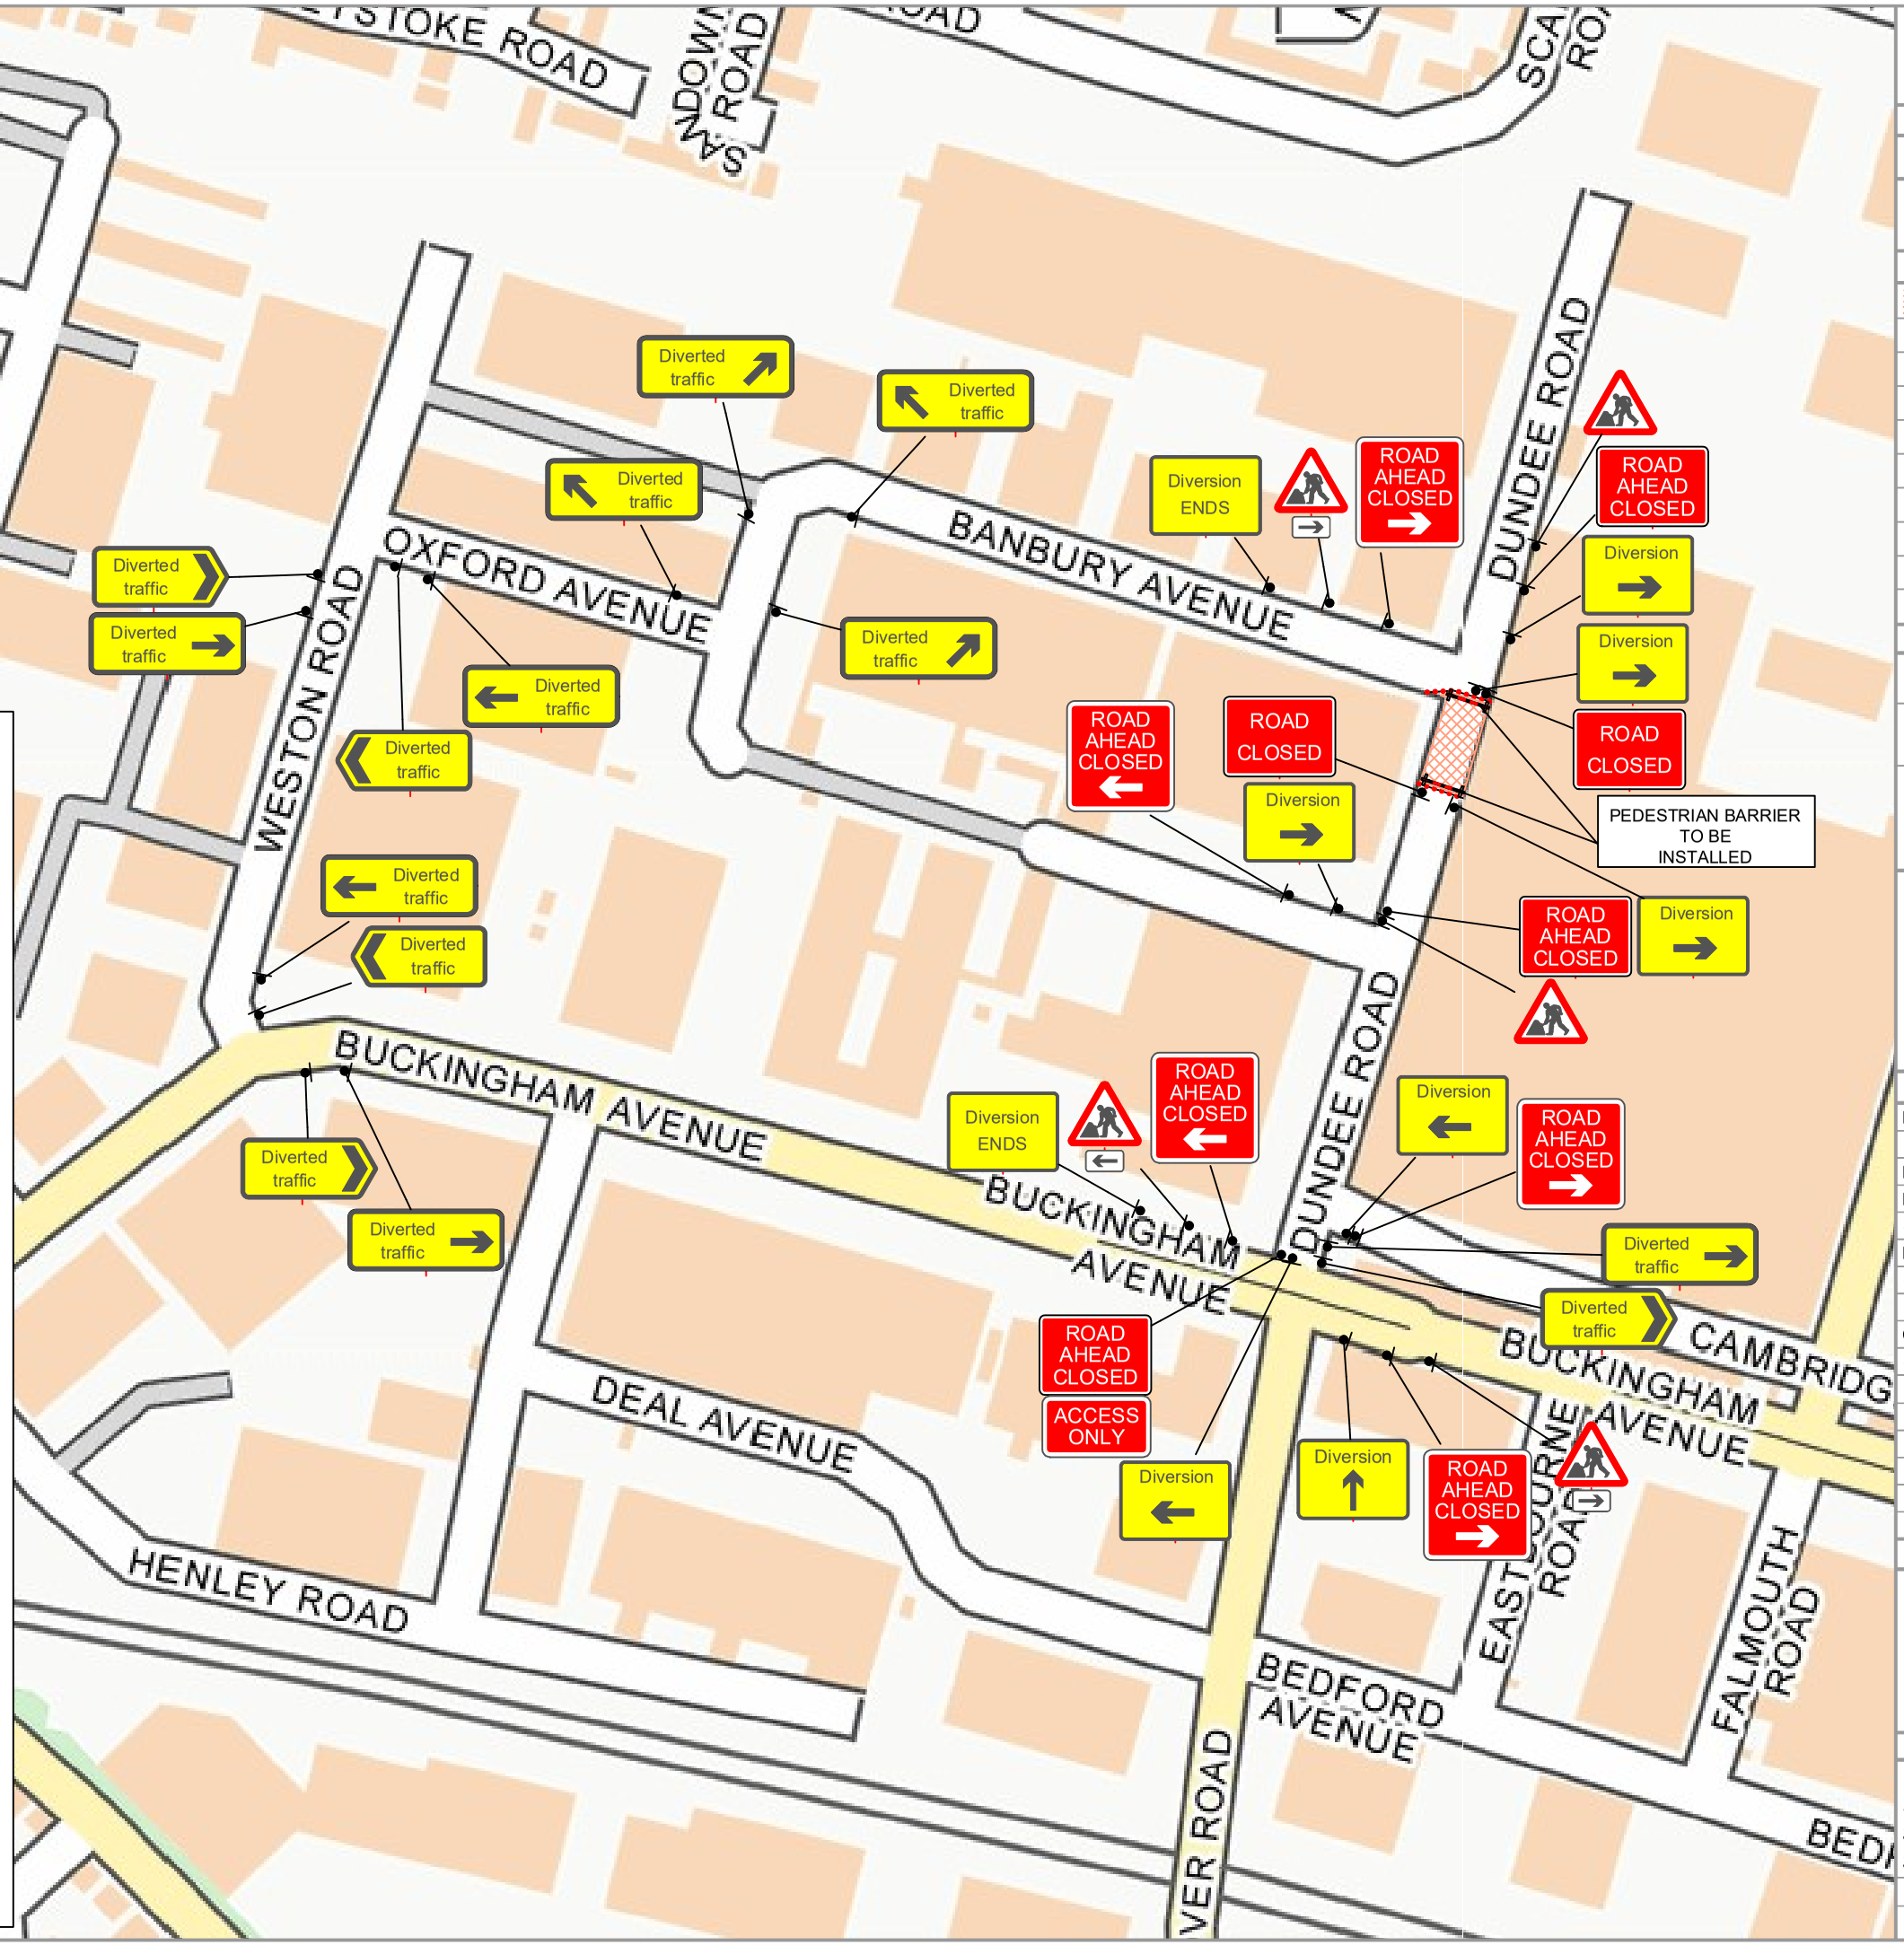

QTY: 1 REF: A LABEL	ACCESS ONLY
QTY: 2 REF: 2702 Start of temporary diversion route (left)	Diversion
QTY: 3 REF: 7010-1 Nature of temporary hazard ahead - Road Ahead Closed	ROAD AHEAD CLOSED
QTY: 2 REF: 2703 Direction of temporary diversion route from junction ahead (45 deg left)	Diverted traffic
QTY: 2 REF: 2703 Direction of temporary diversion route from junction ahead (45 deg right)	Diverted traffic
QTY: 2 REF: 2704 Direction of temporary diversion route (turn left)	Diverted traffic
QTY: 2 REF: 2703 Direction of temporary diversion route from junction ahead (left)	Diverted traffic
QTY: 3 REF: 2703 Direction of temporary diversion route from junction ahead (right)	Diverted traffic
QTY: 3 REF: 2704 Direction of temporary diversion route (turn right)	Diverted traffic
QTY: 3 REF: A LABEL	ROAD AHEAD CLOSED
QTY: 2 REF: 573 Direction to hazard	
QTY: 5 REF: 7001 Road works ahead	
QTY: 1 REF: 2702 Start of temporary diversion route (ahead)	Diversion
QTY: 4 REF: 2702 Start of temporary diversion route (right)	Diversion
QTY: 2 REF: A LABEL	ROAD AHEAD CLOSED
QTY: 2 REF: 2702 End of temporary diversion route (text)	Diversion ENDS
QTY: 1 REF: 573 Direction to hazard (variant)	
QTY: 2 REF: 7010-1 Nature of temporary hazard ahead - Road Closed	ROAD CLOSED

N

Chevron
Traffic Management

Drawing Notes

Cone lights spaced minimum 9m, cones to be 750 mm or 1m

All works to be carried out as per safety at streetworks and roadworks "A Code of Practice" October 2013. CPA conditions apply unless otherwise agreed.

Traffic Management Key

	Area of Works
	Road Cones
	Road Signs
	Pedestrian Barrier

Site Details

Traffic Management	Road closure
Speed of road (mph)	30

Additional Notes:

Drawing Office

DRAWING NUMBER	WAT-D03559	
CONTRACT NUMBER	WAT/O197255	
PHASE NUMBER	1 of 1	
PAGE NUMBER	1 of 1	
SURVEYED BY / DATE	N/A	N/A
DRAWN BY / DATE	LT	28/08/25
CHECKED BY / DATE	KS	28/08/25
APPROVED BY / DATE	KS	28/08/25
CLIENT REF	TBC	
SCALE @ A3	NTS	

REV		BY	DATE
A			
B			
C			
D			

Client

Cadent
Your Gas Network

Site Address

Dundee Road
Junction Banbury Avenue
Slough
SL1 4LR

Co-ordinates, Latitude - Longitude

51.525470 , -0.63197941