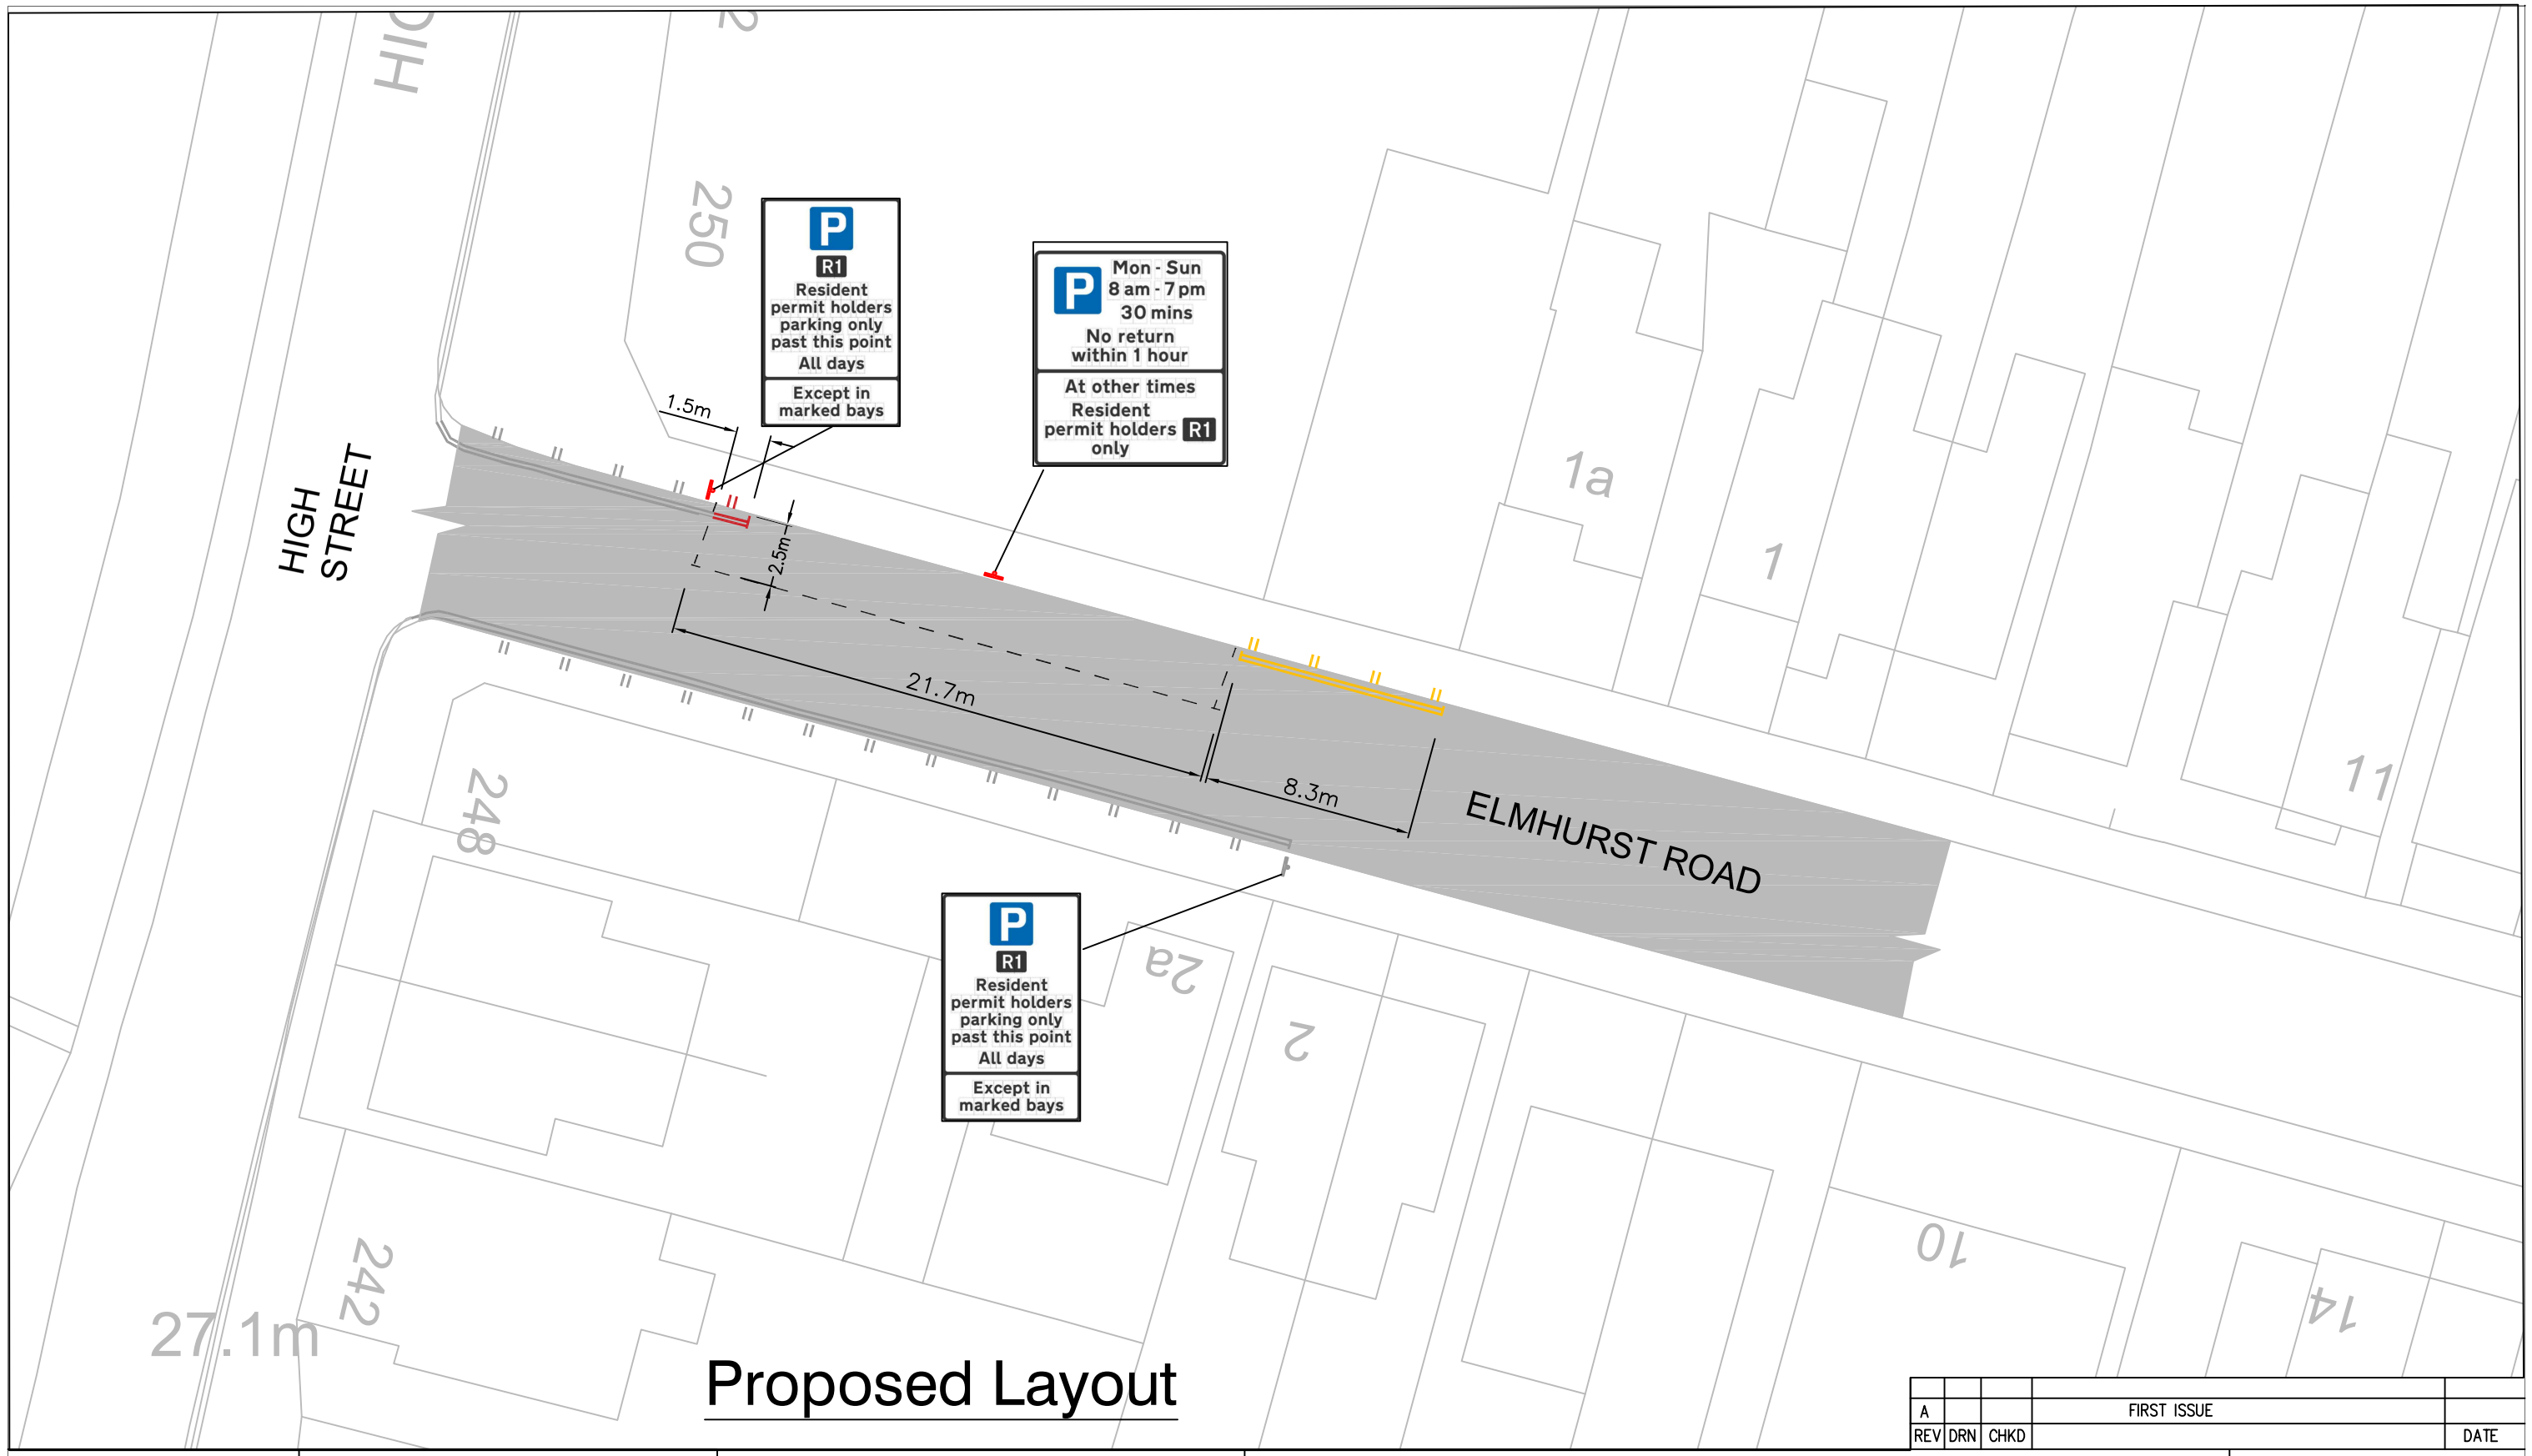

Proposed Layout

REV	DRN	CHKD		DATE
A			FIRST ISSUE	

Slough Borough Council
www.slough.gov.uk

Department of
Parking Services

Observatory House,
25 Windsor Road,
Slough, SL1 2EJ

Based on the Ordnance Survey map with the permission of the Controller of Her Majesty's Stationery Office.© Crown copy right and database right . Ordnance Survey Licence No.100019446

Title

Elmhurst Road

KEY:-

- Proposed no loading at any time restriction
- Existing no loading at any time restriction
- Proposal to remove no loading at any time restriction
- Proposed shared use bay :Monday-Sunday, 8am-7pm, 30 minutes, No return within 1 hour. At other times resident permit holders only

Scale	NTS
Date	25.07.2025
Drawn	MJ
Checked	KH
Drg.No.	Elmhurst Road PPA