1554591 - 81427684 - 38A THORNDIKE SLOUGH SL2 1SR

GTM Go Traffic Management

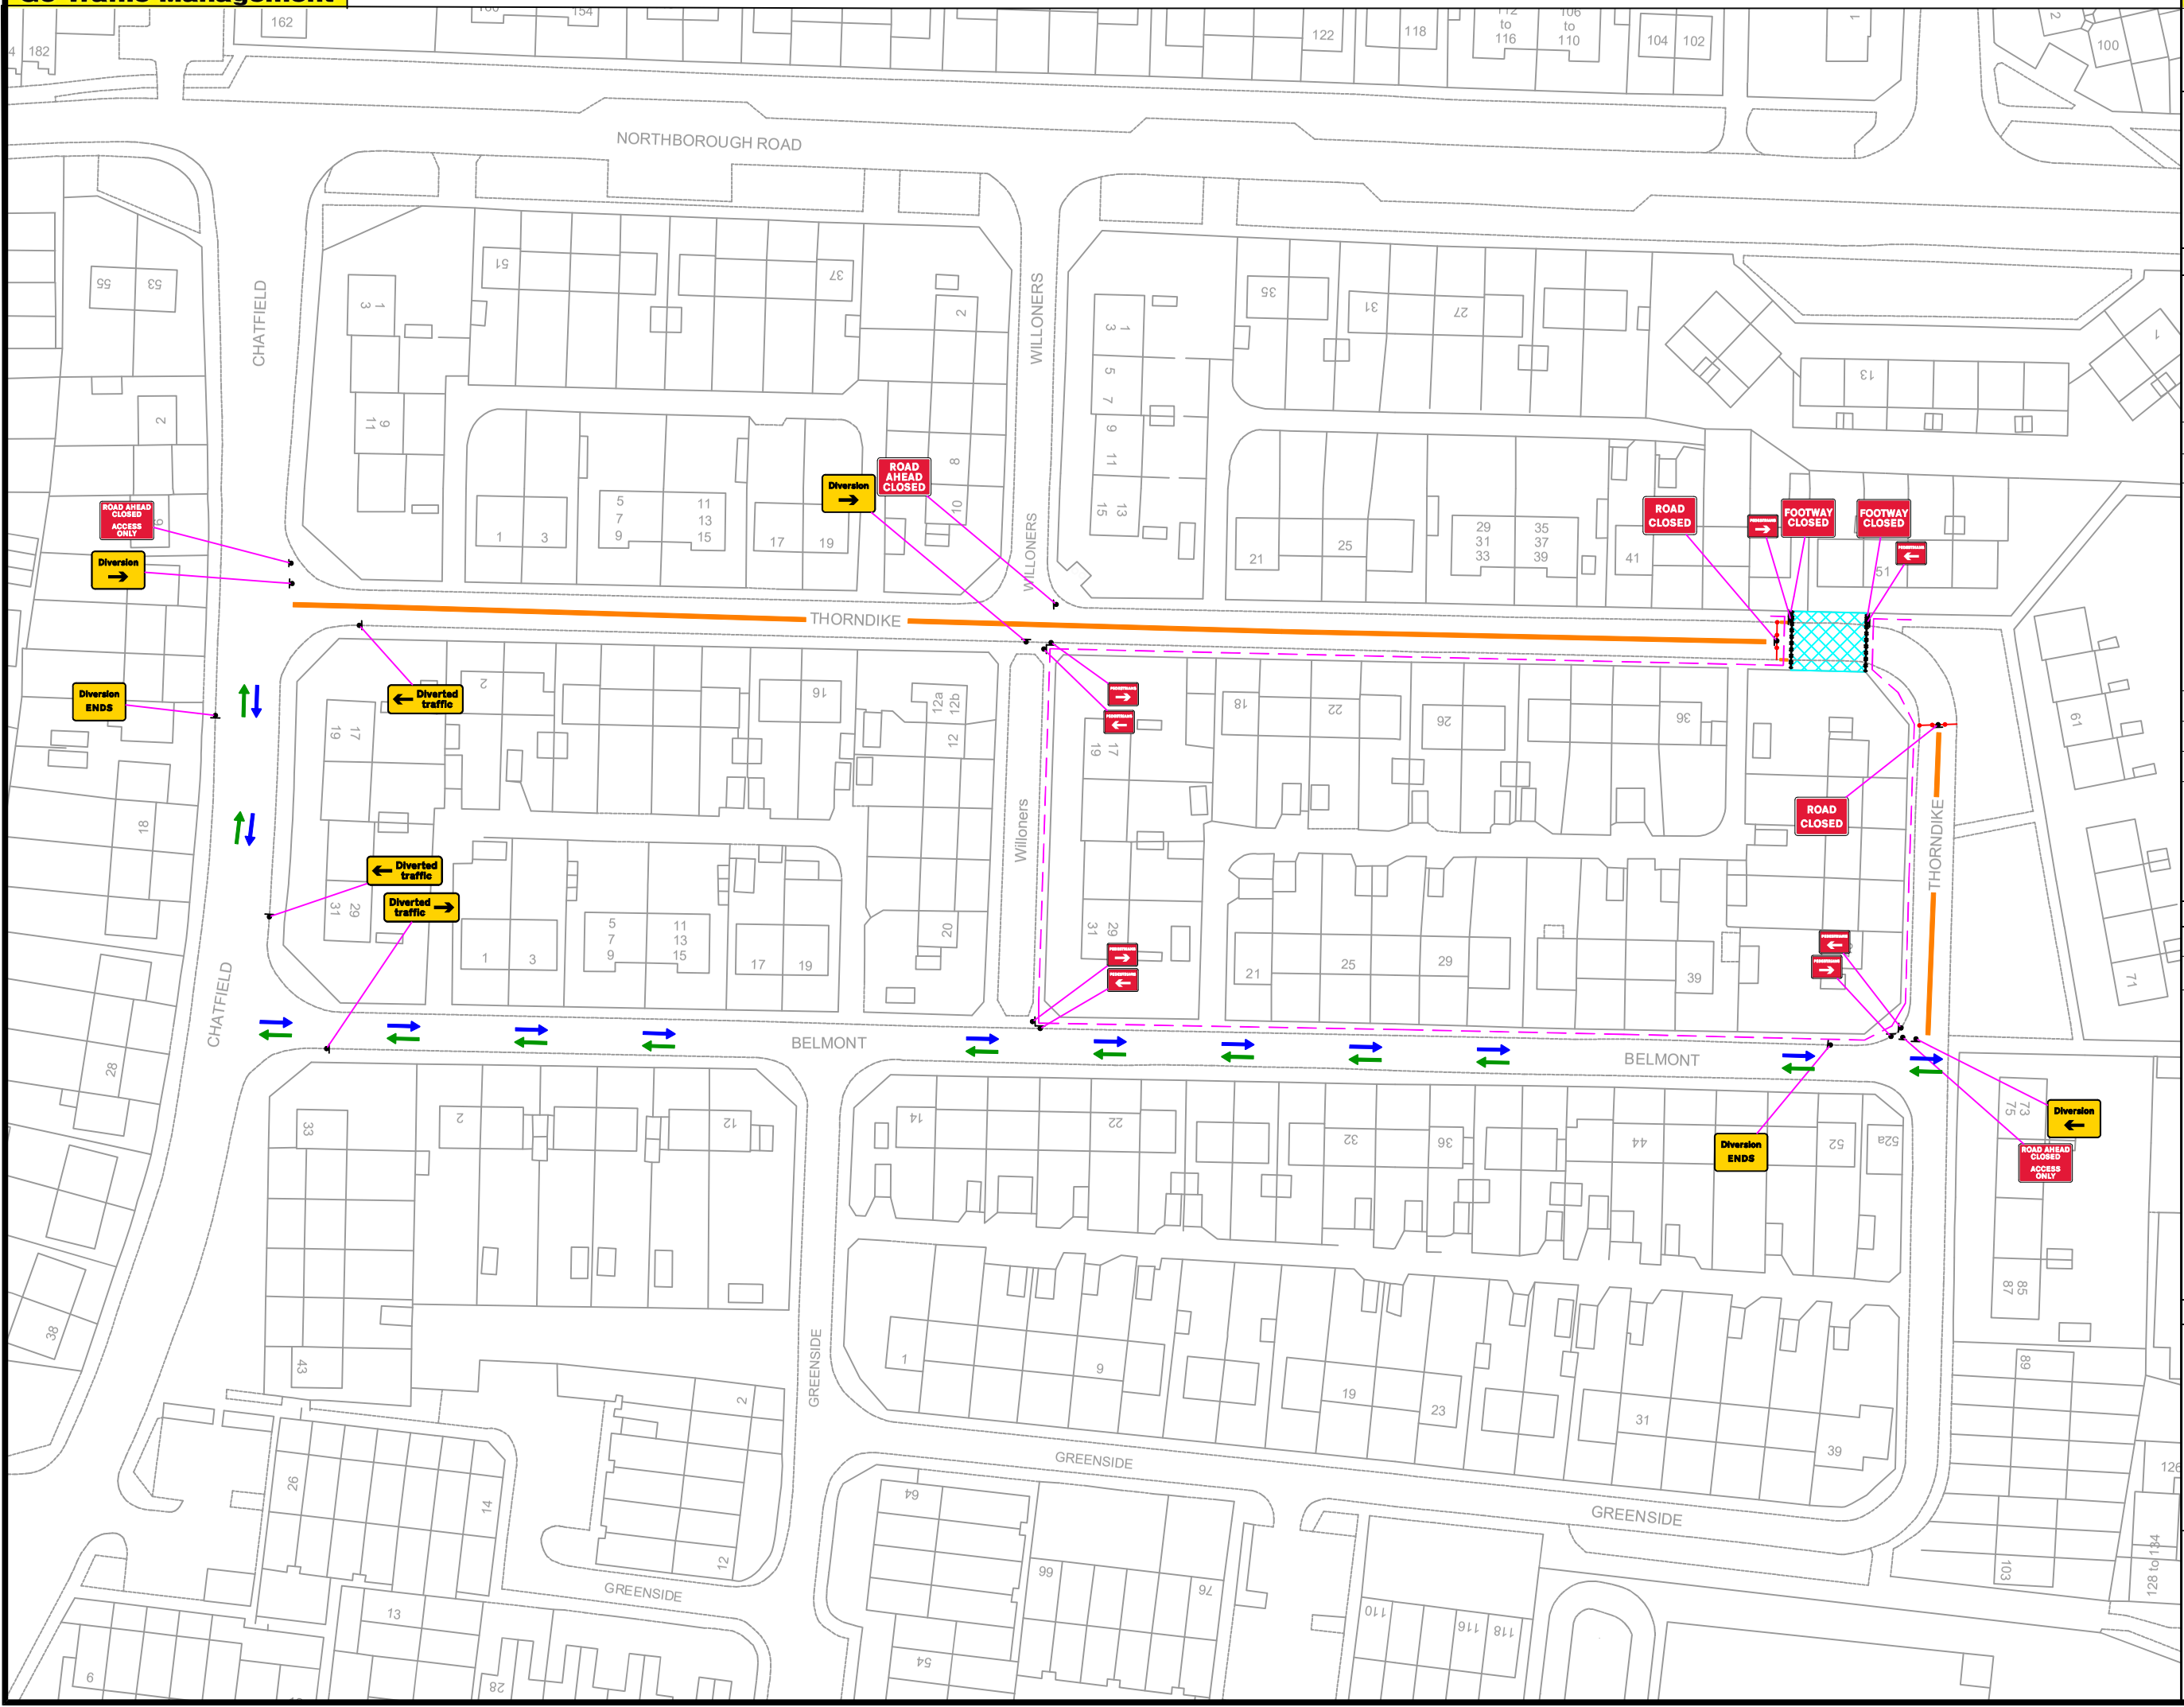

GTM Go Traffic Management

Head Office: Go Traffic Management,
Chaddock Lane, Worsley, Manchester, M28 1XW

Tel: 0161 351 5370

www.gtm.co.uk

This drawing has been produced for a specific client & project identified below and is not intended for use by any other parties or for any other purpose. © Go Traffic Management

Risks

1. Design completed from information provided + google maps desktop risk assessment
2. Cone lamps must be used on all road with a speed limit of 40mph or more.

Notes

1. All signs as per Chapter 8. Distances between cones to be 9m maximum unless otherwise noted.
2. Distances between signs NOT to scale for purpose of clarity.
3. All sign placement subject to available safe working space.
4. The purpose of the Traffic Management Plan is for it to be used only as a guide and all traffic management equipment should be put out according to the "Safety at Street Works and Road Works – Code of Practice", i.e. Red Book & the "Traffic Signs Manual Chapter 8", i.e. Yellow Book.
5. Lane width post the works to be 3.5m maximum, 3.25m desirable minimum and 3.0m absolute minimum.
6. Stop & Go boards must be available and utilised in the event of permanent signal failure in accordance with Code of Practice.
7. Signs must be placed in accordance with TSM and the scheme RAMS pack.

DRAWING INFORMATION:

CLIENT: Thames Water

DRAWING NUMBER: 1554591.0001

WORK ORDER NUMBER: 81427684

DRAWING ADDRESS:

38A Thorndike Slough SL2 1SR

DESIGNED DATE: 28/10/2025

DESIGNED BY: Alex.Hunnable

APPROVED BY: Alex.Hunnable

DRAWING INFORMATION:

TRAFFIC MANAGEMENT TYPE:

ROAD CLOSURE

ROAD CLOSED OUTSIDE 38A THORNDIKE FOR 15M

DIVERSION VIA BELMONT, CHATFIELD & VICE VERSA

KEY:

Sign	Ped Diversion
Cones	Parking Bay Suspension
Temporary Traffic Light	Ped Ramp
Temporary Pedestrian Signal	Road Closure
Stop + Go Boards	Diversion Route
Ped Barriers	Access Only
	Working Space
	Work Area
	Safety Zone