


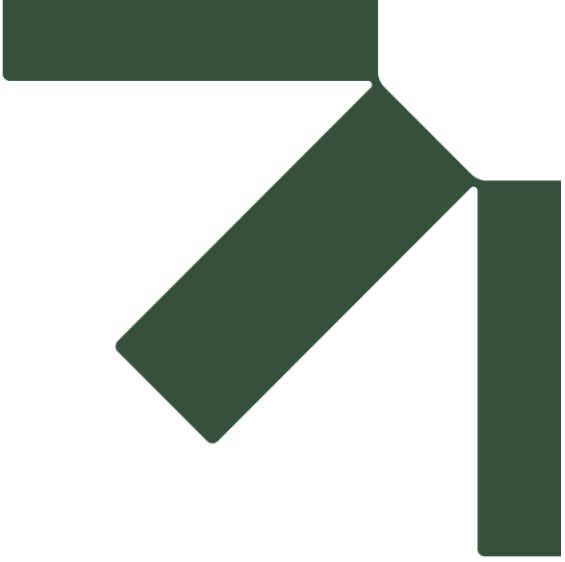

# **Appendix B    Tree Constraints Plans**



## **Manor Farm Cable – Laleham Substation Corridor Route**

**Tree Survey Report & Arboricultural Impact Assessment**

**Juniper Energy Ltd**

SLR Project No.: 402.065673.00001

September 2025

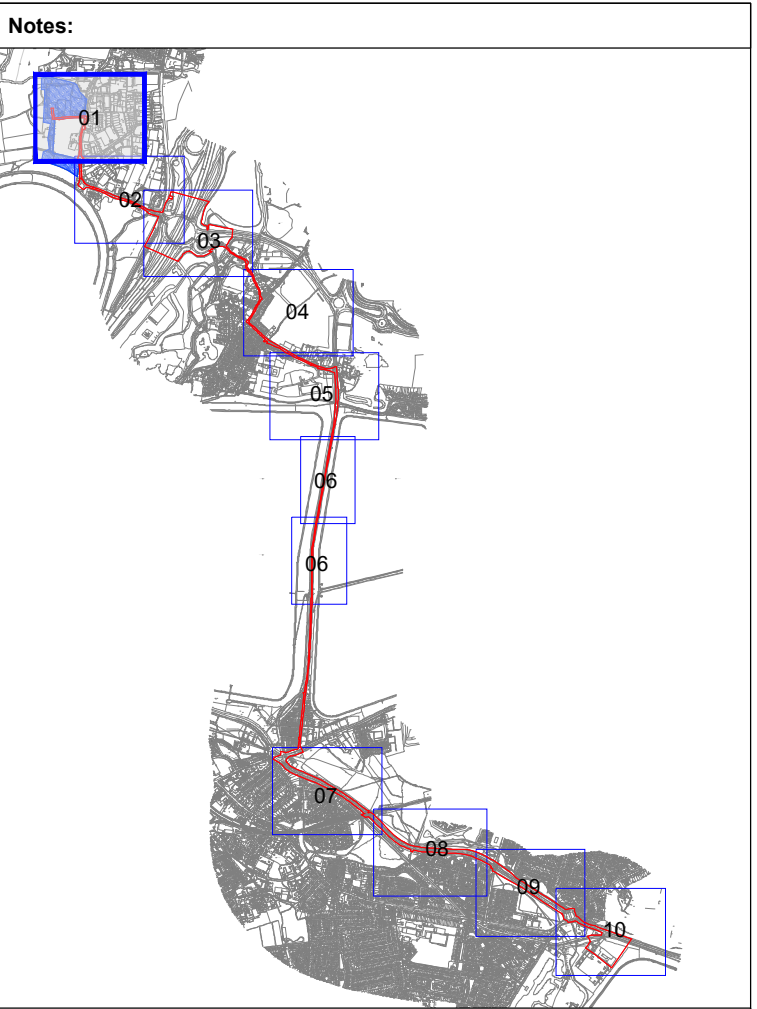
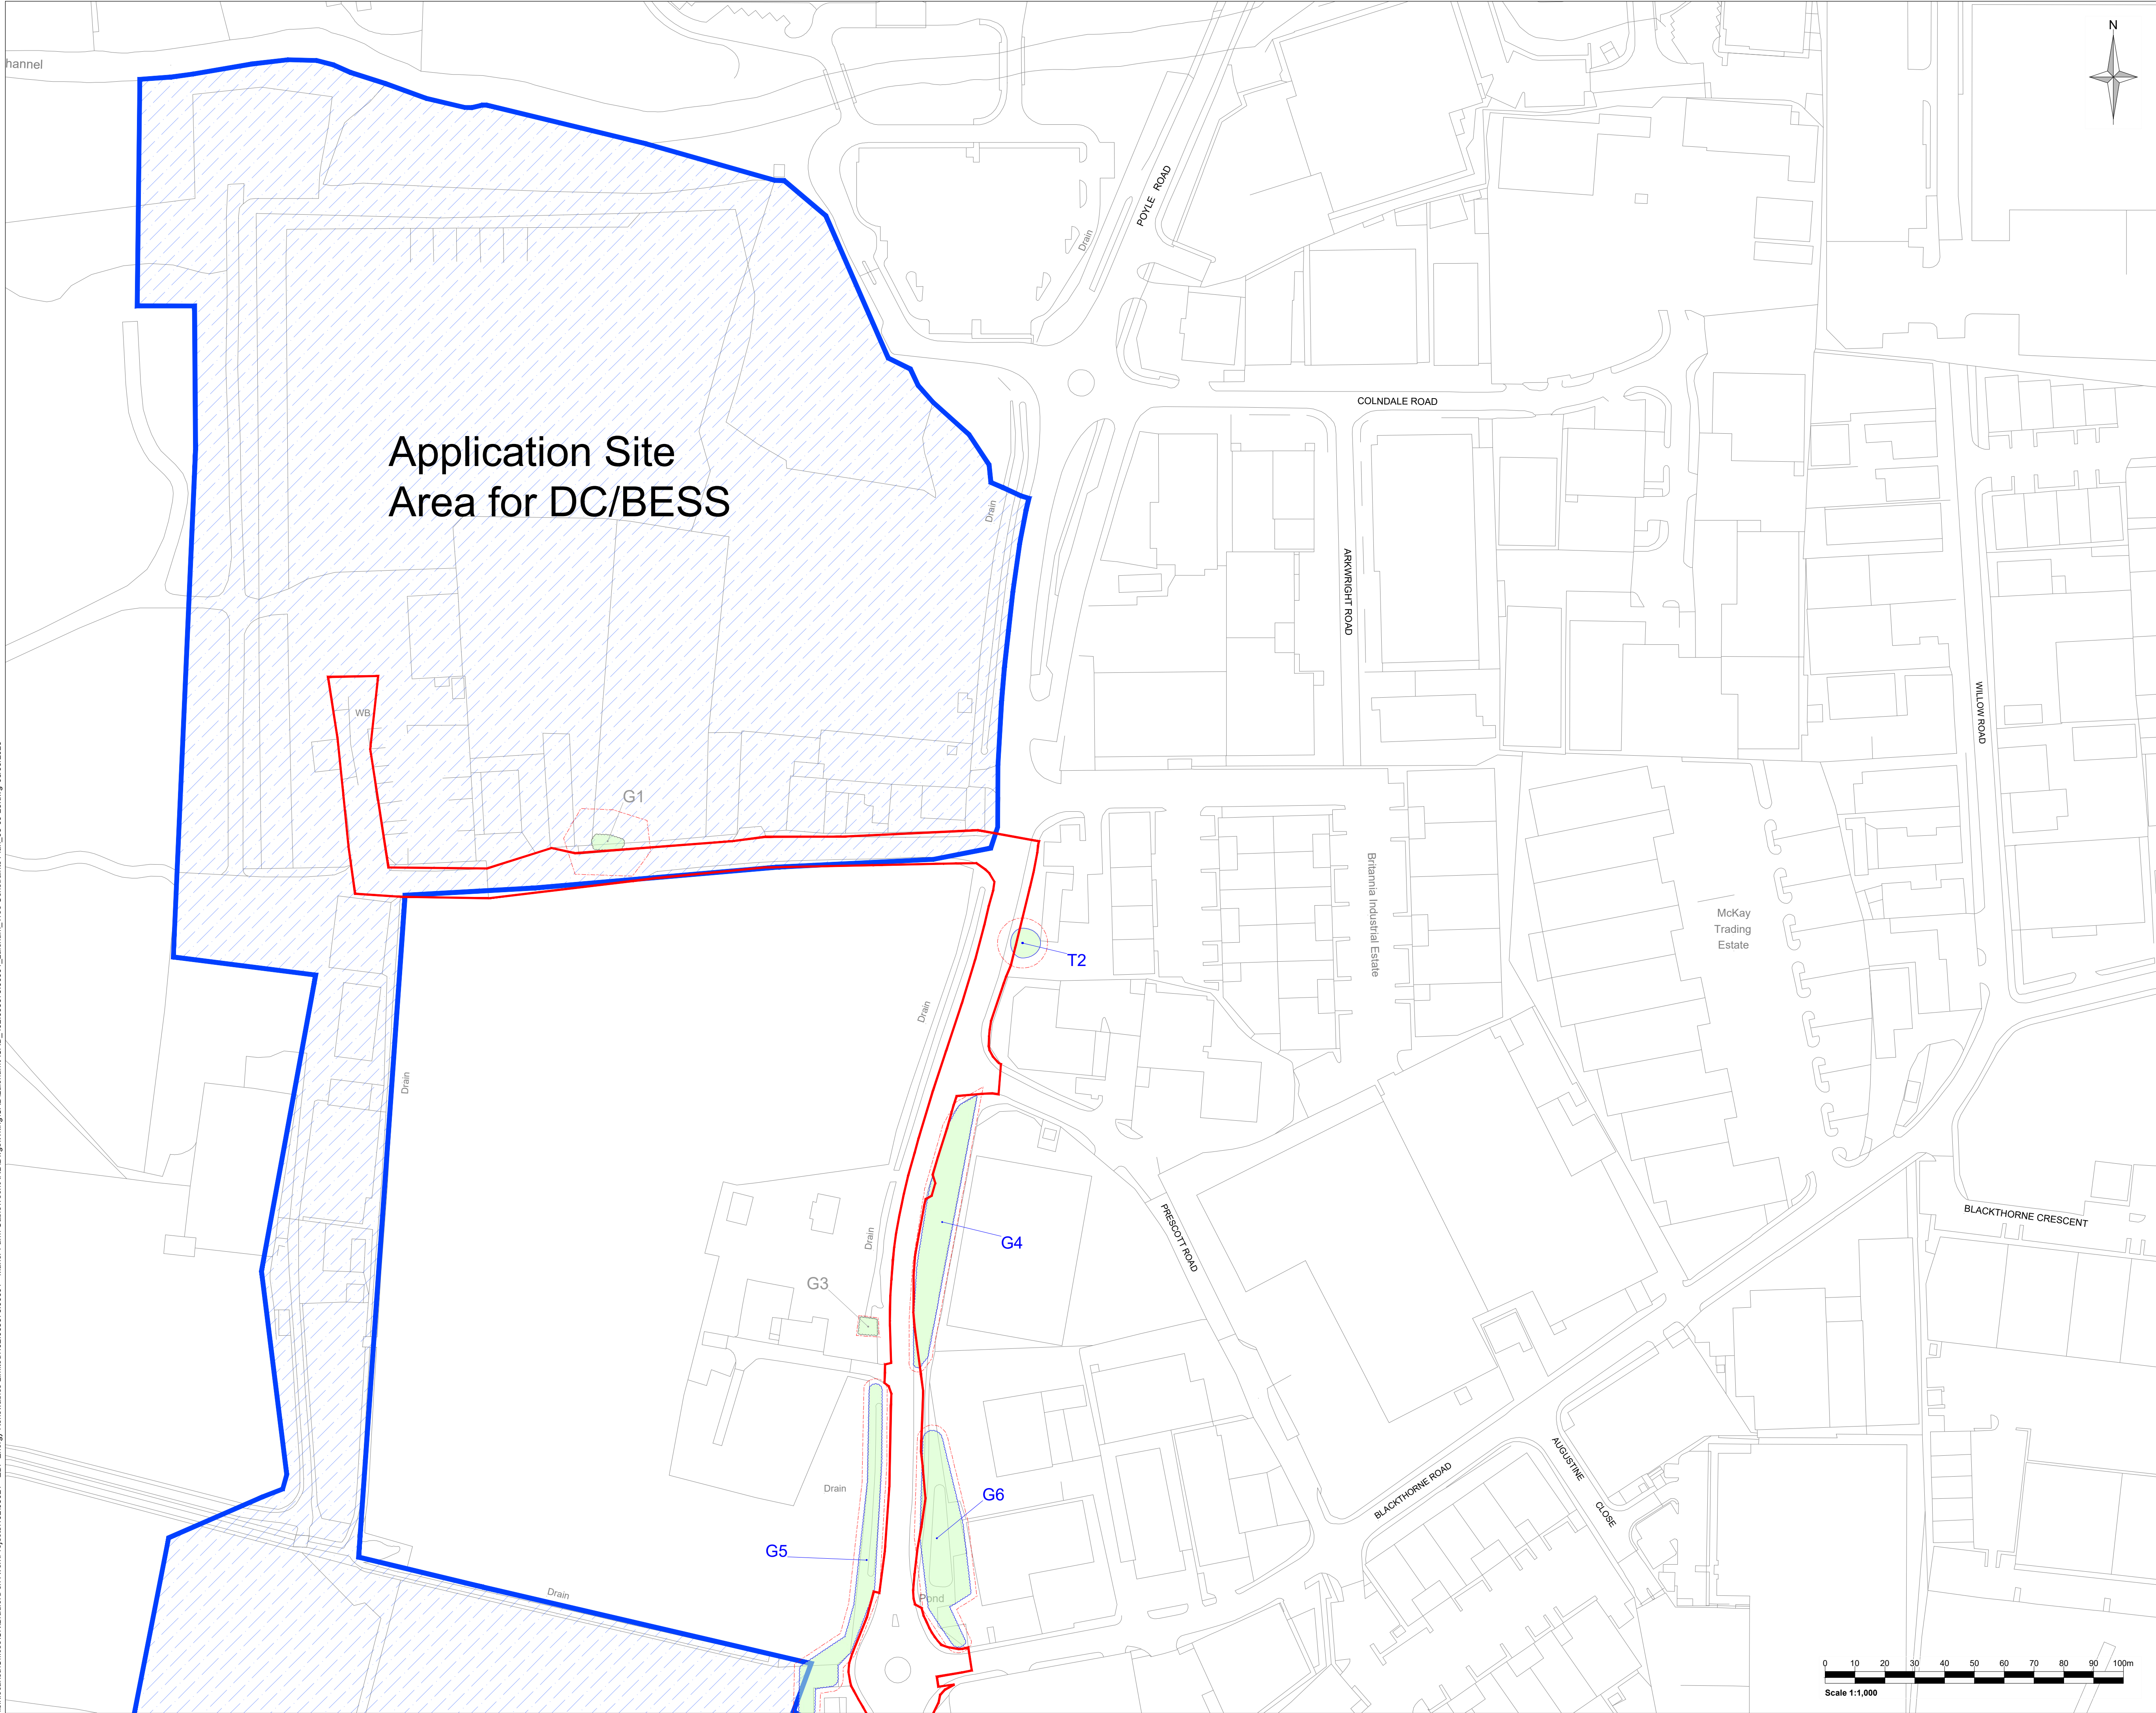


- Legend:
- Application Boundary
  - Tree of high quality and value (Category A)
  - Tree of moderate quality and value (Category B)
  - Tree of low quality and value (Category C)
  - Tree unsuitable for retention (Category U)
  - Tree (T)
  - Tree Group (G), Woodland (W) or Hedgerow (H)
  - Root Protection Area (RPA)

| Rev   | Amendments     | Date           | By               | Chk                                 | Auth      |
|---|----------------|----------------|------------------|-------------------------------------|-----------|
| <br>www.slrconsulting.com |                |                |                  |                                     |           |
| Client<br>Juniper Energy Limited                                                                               |                |                |                  |                                     |           |
| Project<br>Manor Farm Cables<br>Laleham Substation Corridor                                                    |                |                |                  |                                     |           |
| Figure Title<br>Tree Constraints Plan<br>Sheet 1 of 10                                                         |                |                |                  |                                     |           |
| Scale<br>1:1000                                                                                                |                | @ A1           |                  | SLR Project No.<br>402.065673.00001 |           |
| Designed<br>AG                                                                                                 | Drawn<br>AG    | Checked<br>MMS | Authorised<br>RB |                                     |           |
| Date<br>JULY 25                                                                                                | Date<br>AUG 25 | Date<br>AUG 25 | Date<br>AUG 25   |                                     |           |
| Figure Number<br>402.065673.00001-ARB-D-001                                                                    |                |                |                  |                                     | Rev<br>01 |





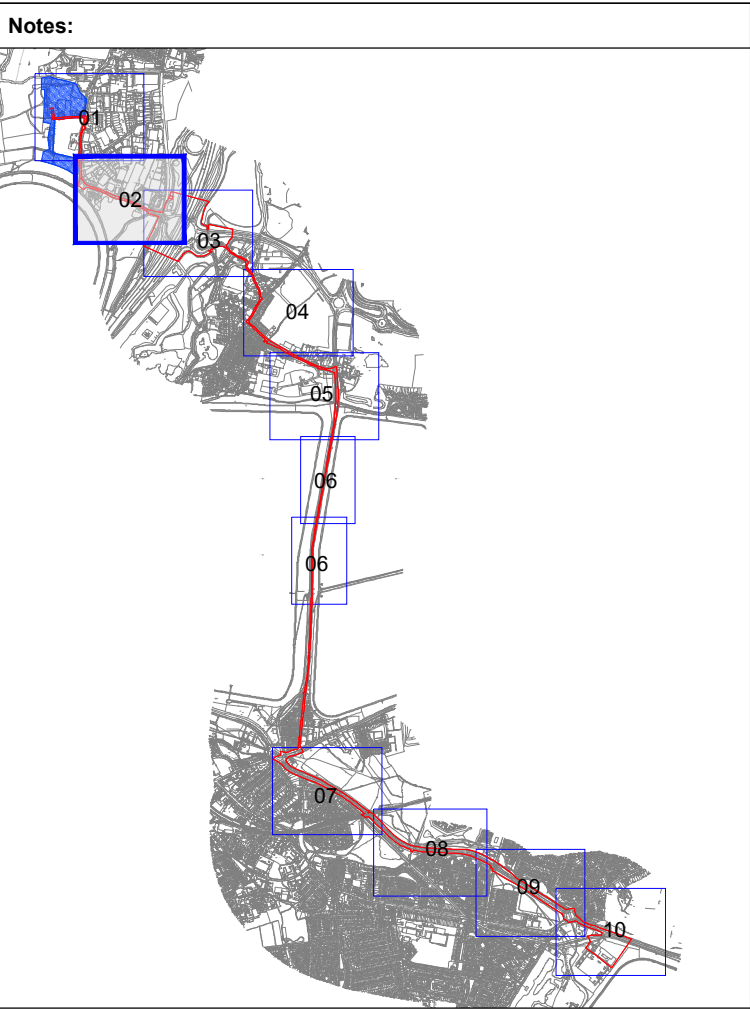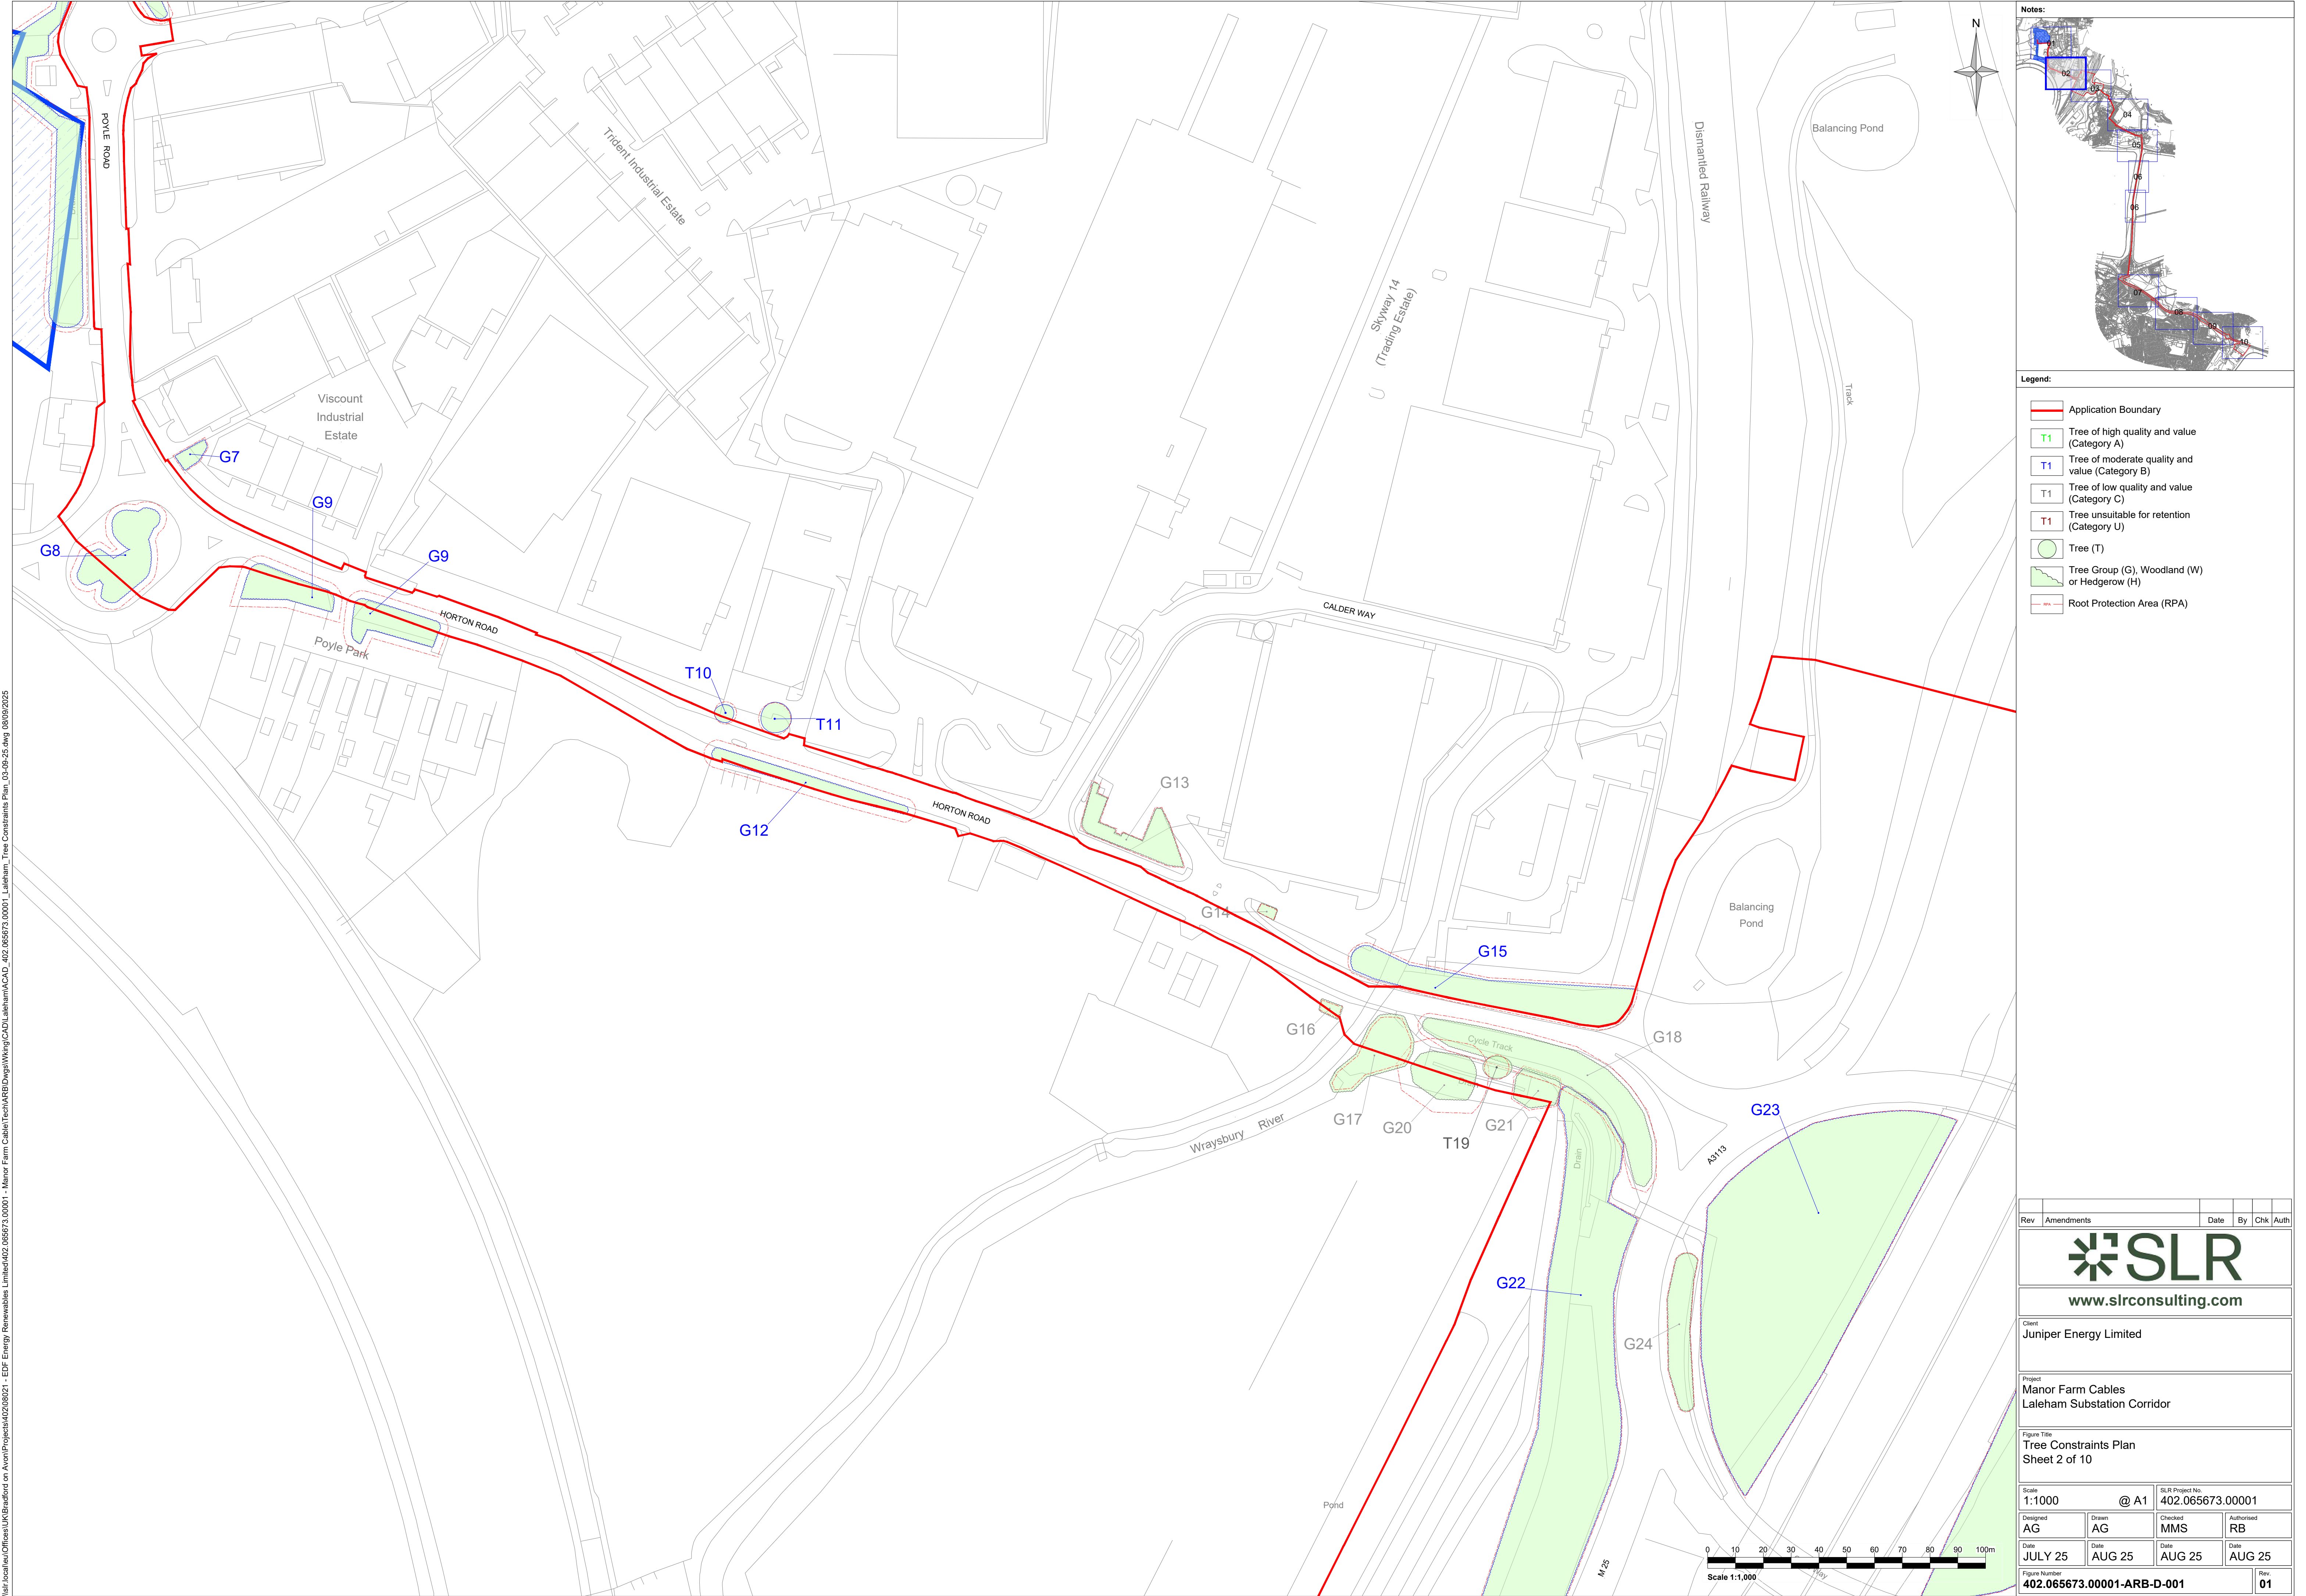

- Legend:
- Application Boundary
  - Tree of high quality and value (Category A)
  - Tree of moderate quality and value (Category B)
  - Tree of low quality and value (Category C)
  - Tree unsuitable for retention (Category U)
  - Tree (T)
  - Tree Group (G), Woodland (W) or Hedgerow (H)
  - Root Protection Area (RPA)

|     |            |      |    |     |      |
|-----|------------|------|----|-----|------|
| Rev | Amendments | Date | By | Chk | Auth |
|-----|------------|------|----|-----|------|



www.slrconsulting.com

Client

Juniper Energy Limited

Project

Manors Farm Cables  
Laleham Substation Corridor



Figure Title

Tree Constraints Plan  
Sheet 2 of 10

|          |         |       |                 |                  |        |            |        |
|----------|---------|-------|-----------------|------------------|--------|------------|--------|
| Scale    | 1:1000  | @ A1  | SLR Project No. | 402.065673.00001 |        |            |        |
| Designed | AG      | Drawn | AG              | Checked          | MMS    | Authorised | RB     |
| Date     | JULY 25 | Date  | AUG 25          | Date             | AUG 25 | Date       | AUG 25 |

|               |                            |     |    |
|---------------|----------------------------|-----|----|
| Figure Number | 402.065673.00001-ARB-D-001 | Rev | 01 |
|---------------|----------------------------|-----|----|




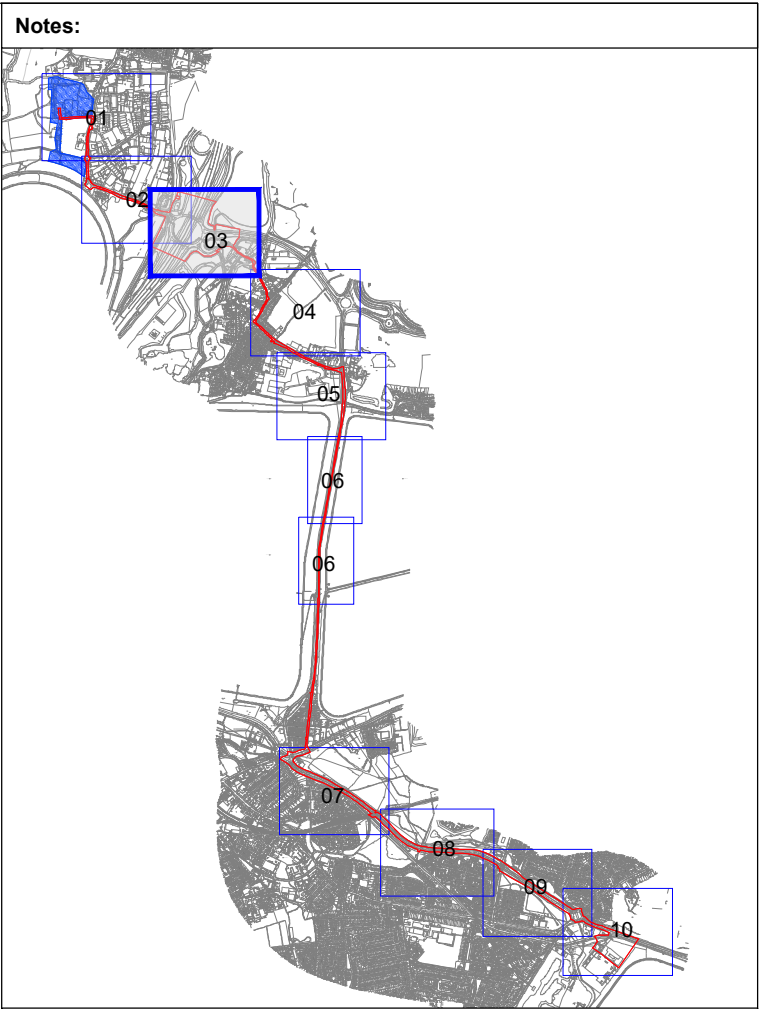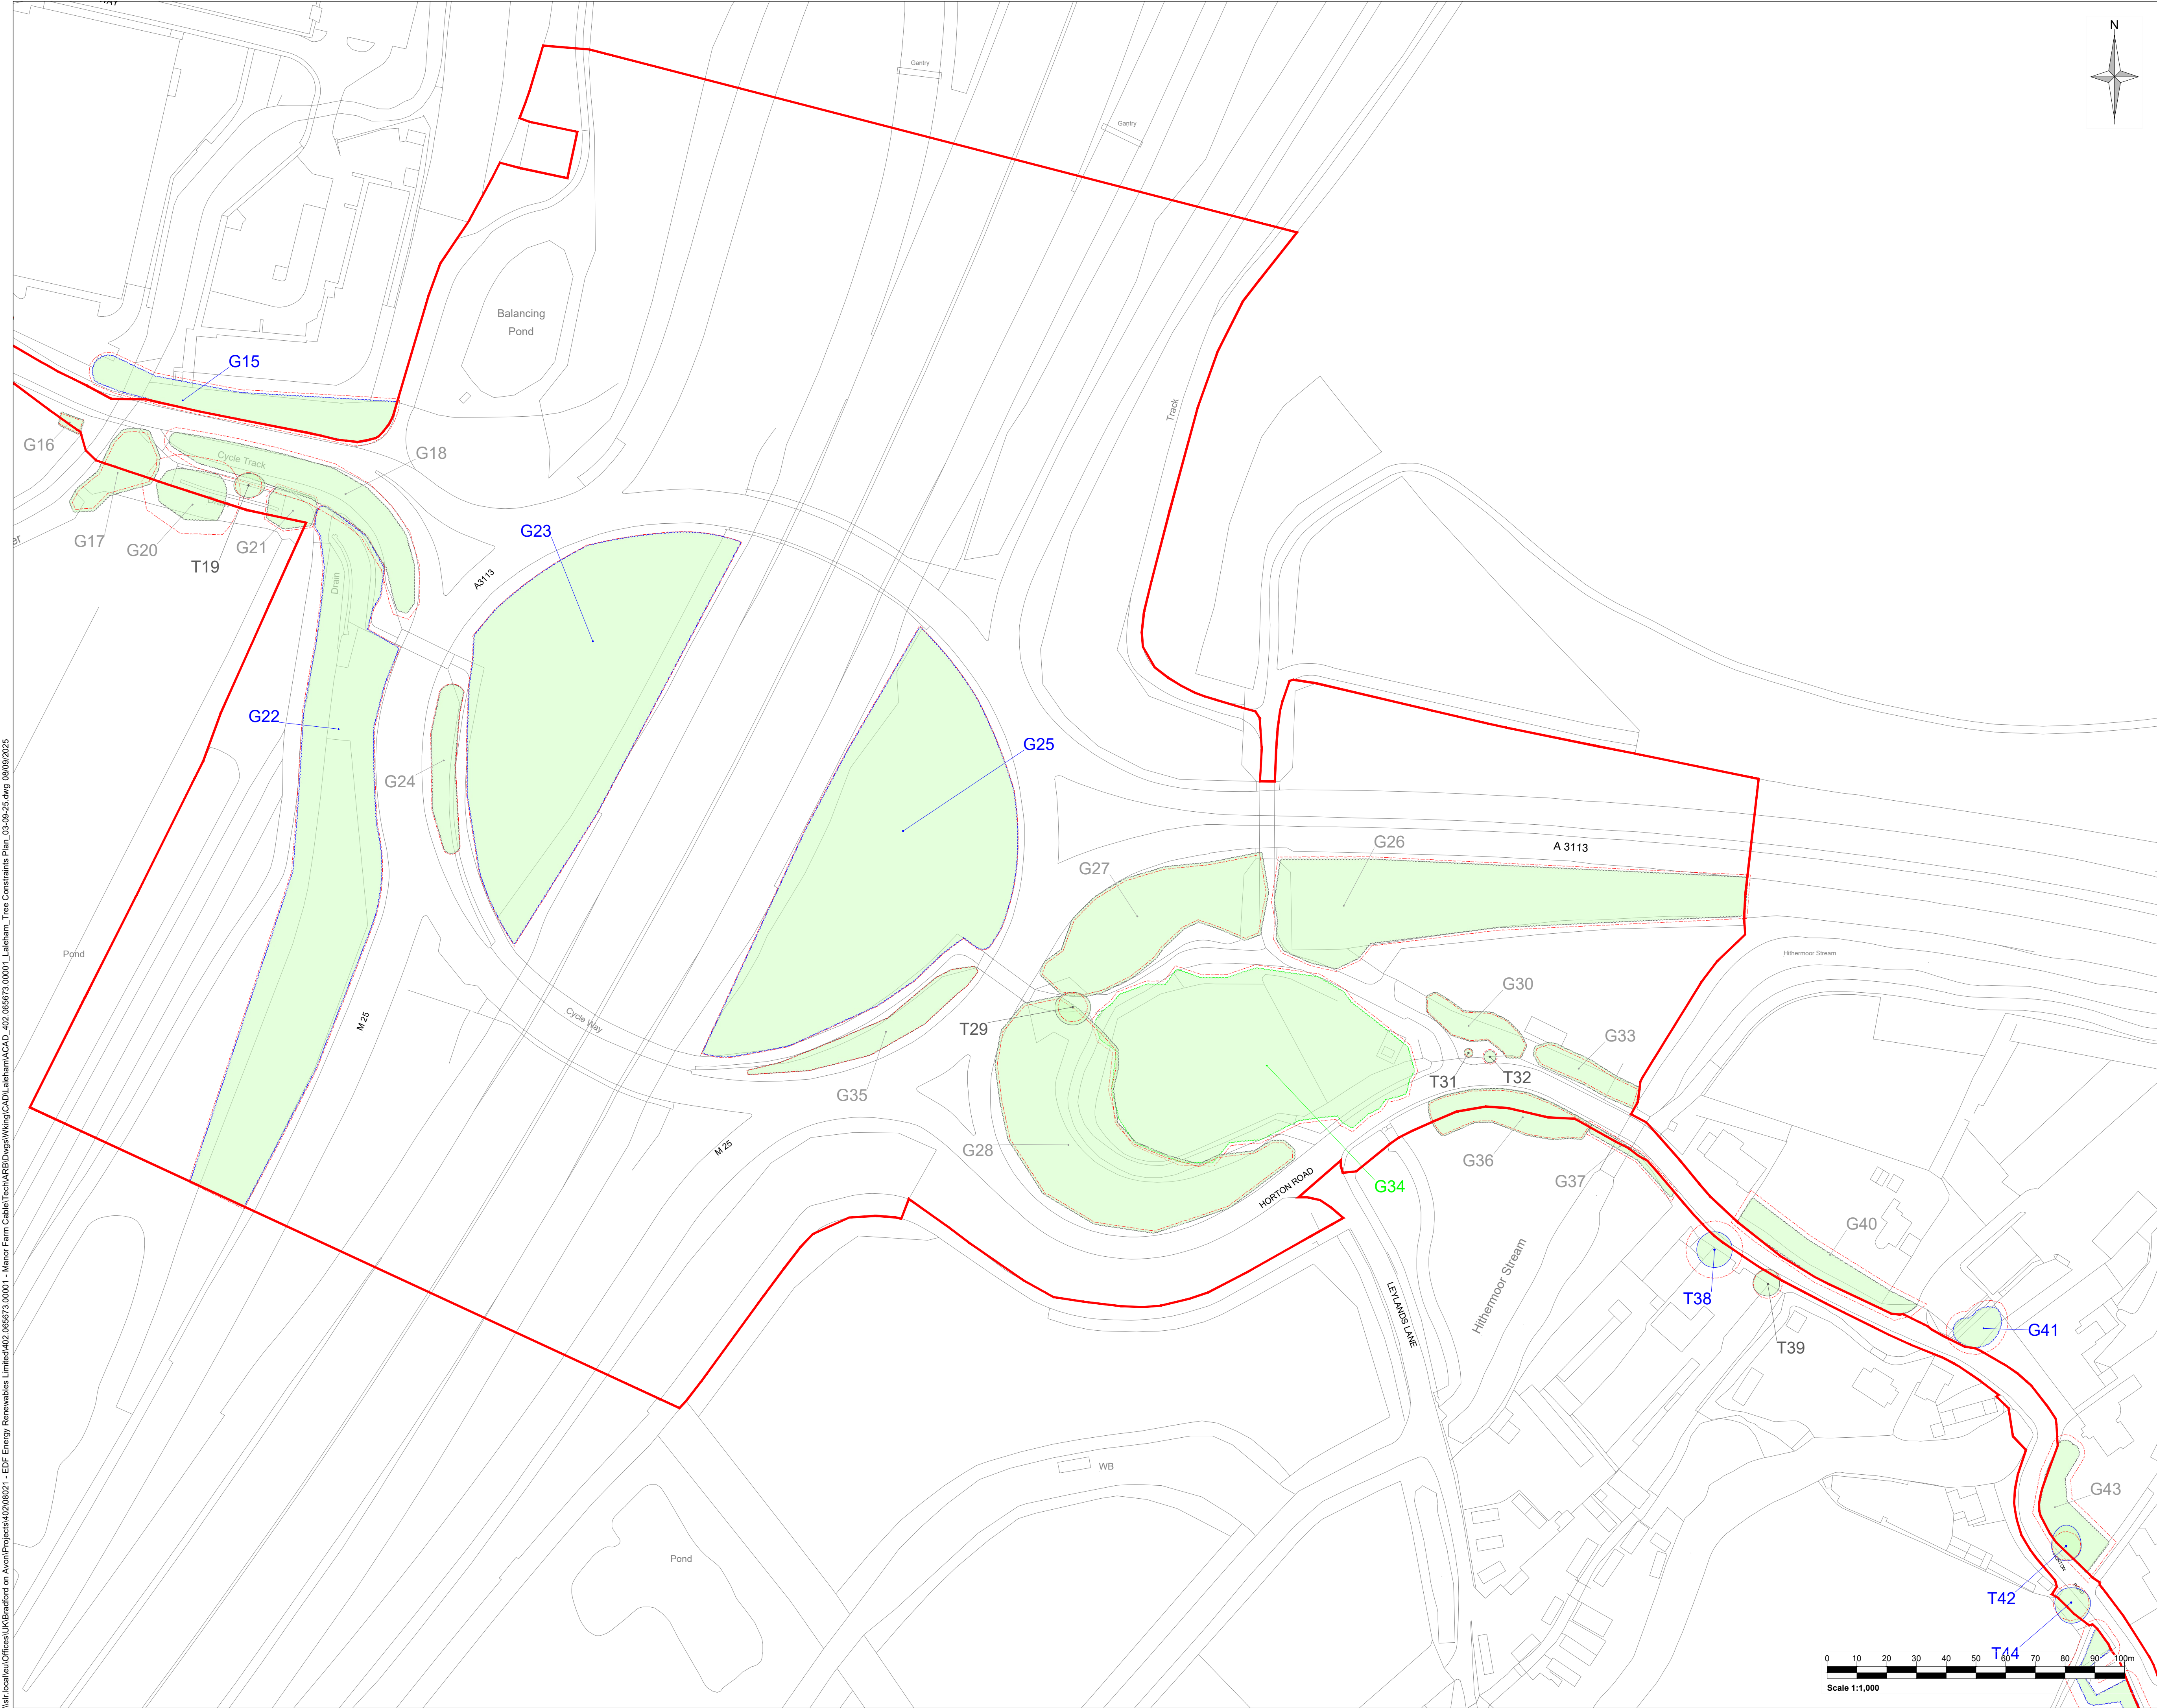

- Legend:
- Application Boundary
  - Tree of high quality and value (Category A)
  - Tree of moderate quality and value (Category B)
  - Tree of low quality and value (Category C)
  - Tree unsuitable for retention (Category U)
  - Tree (T)
  - Tree Group (G), Woodland (W) or Hedgerow (H)
  - Root Protection Area (RPA)

| Rev   | Amendments     | Date           | By               | Chk                                 | Auth      |
|---|----------------|----------------|------------------|-------------------------------------|-----------|
| <br>www.slrconsulting.com |                |                |                  |                                     |           |
| Client<br>Juniper Energy Limited                                                                               |                |                |                  |                                     |           |
| Project<br>Manor Farm Cables<br>Laleham Substation Corridor                                                    |                |                |                  |                                     |           |
| Figure Title<br>Tree Constraints Plan<br>Sheet 3 of 10                                                         |                |                |                  |                                     |           |
| Scale<br>1:1000                                                                                                |                | @ A1           |                  | SLR Project No.<br>402.065673.00001 |           |
| Designed<br>AG                                                                                                 | Drawn<br>AG    | Checked<br>MMS | Authorised<br>RB |                                     |           |
| Date<br>JULY 25                                                                                                | Date<br>AUG 25 | Date<br>AUG 25 | Date<br>AUG 25   |                                     |           |
| Figure Number<br>402.065673.00001-ARB-D-001                                                                    |                |                |                  |                                     | Rev<br>01 |




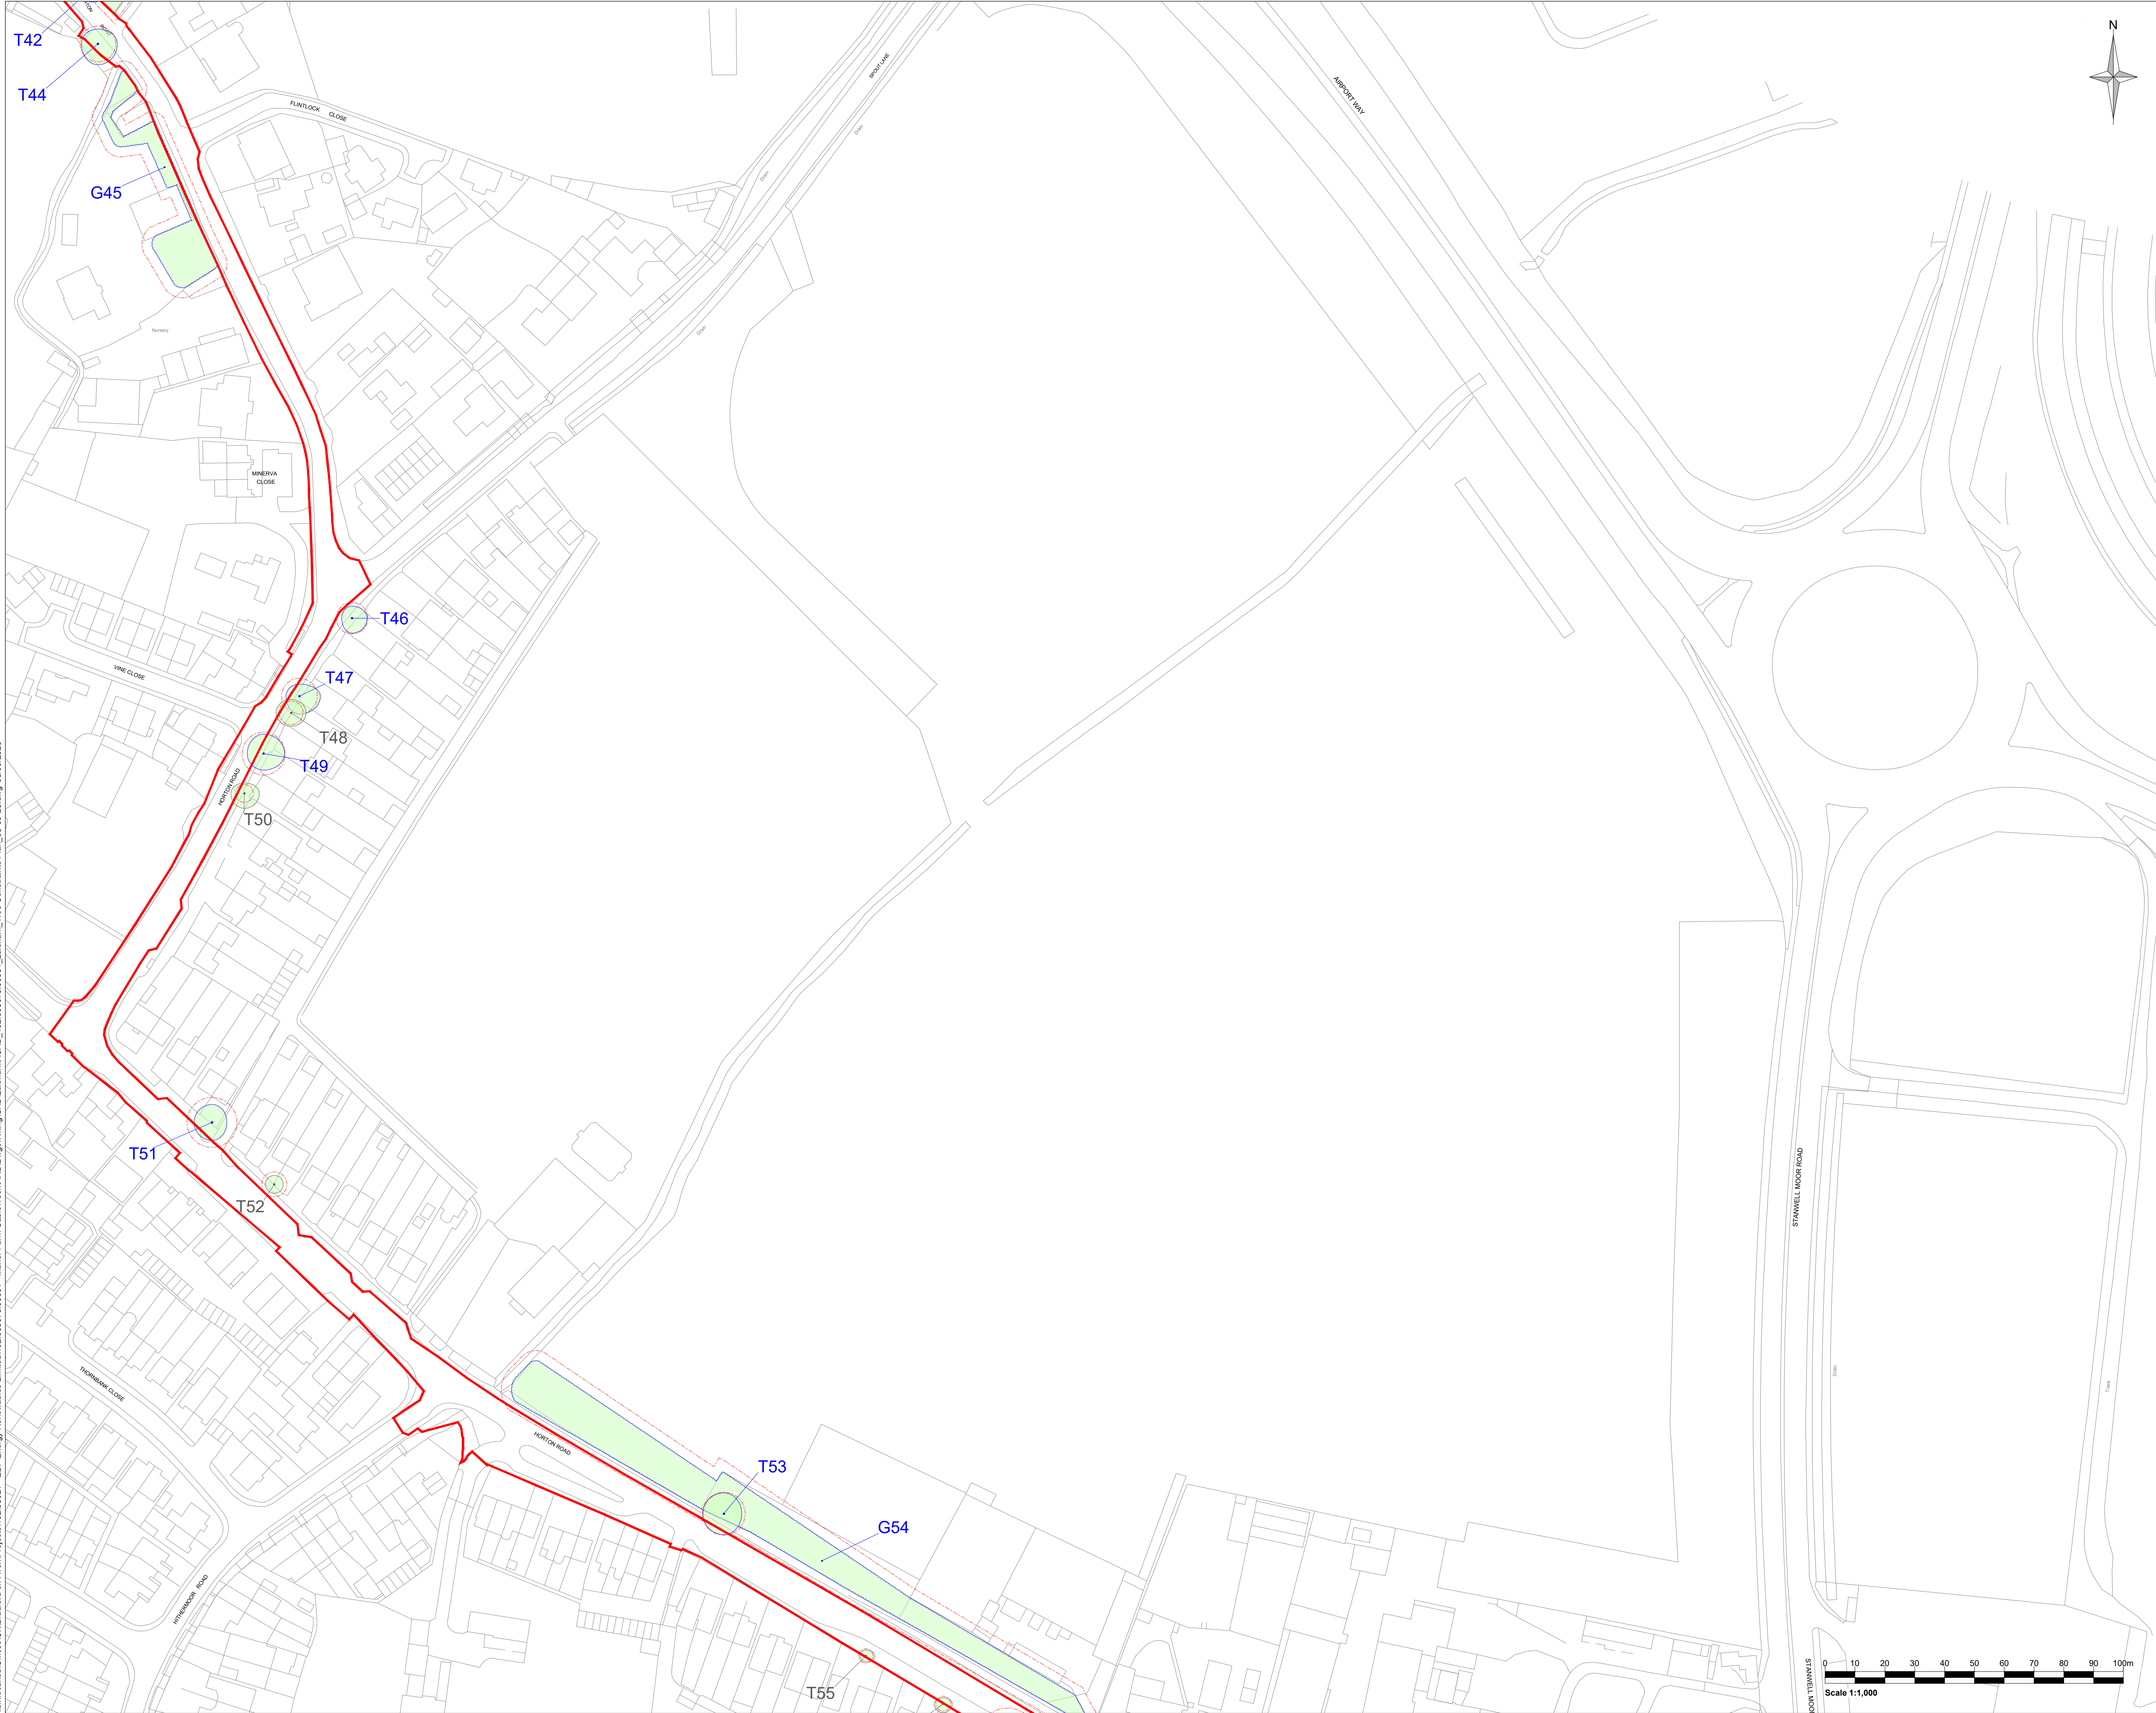


- Legend:
- Application Boundary
  - Tree of high quality and value (Category A)
  - Tree of moderate quality and value (Category B)
  - Tree of low quality and value (Category C)
  - Tree unsuitable for retention (Category U)
  - Tree (T)
  - Tree Group (G), Woodland (W) or Hedgerow (H)
  - Root Protection Area (RPA)

|   |                |                |                  |                                     |           |
|---|----------------|----------------|------------------|-------------------------------------|-----------|
| Rev   | Amendments     | Date           | By               | Chk                                 | Auth      |
| <br>www.slrconsulting.com |                |                |                  |                                     |           |
| Client<br>Juniper Energy Limited                                                                               |                |                |                  |                                     |           |
| Project<br>Manor Farm Cables<br>Laleham Substation Corridor                                                    |                |                |                  |                                     |           |
| Figure Title<br>Tree Constraints Plan<br>Sheet 4 of 10                                                         |                |                |                  |                                     |           |
| Scale<br>1:1000                                                                                                |                | @ A1           |                  | SLR Project No.<br>402.065673.00001 |           |
| Designed<br>AG                                                                                                 | Drawn<br>AG    | Checked<br>MMS | Authorised<br>RB |                                     |           |
| Date<br>JULY 25                                                                                                | Date<br>AUG 25 | Date<br>AUG 25 | Date<br>AUG 25   |                                     |           |
| Figure Number<br>402.065673.00001-ARB-D-001                                                                    |                |                |                  |                                     | Rev<br>01 |




\\slf.local\au\Offices\UK\Bradford on Avon\Projects\402\08821 - EDF Energy Renewables Limited\402.065673.00001 - Manor Farm Cables\Tech\ARB\Drawings\King\CAD\Laleham\ACAD\_402.065673.00001\_Laleham\_Tree Constraints Plan.dwg 08/09/2025

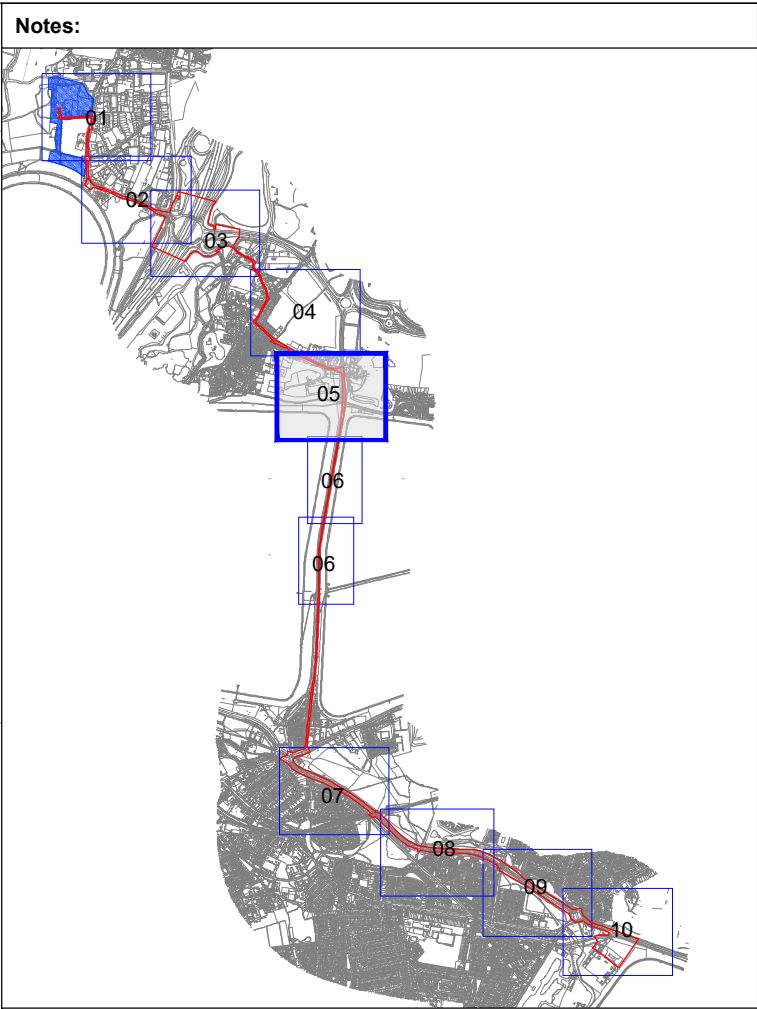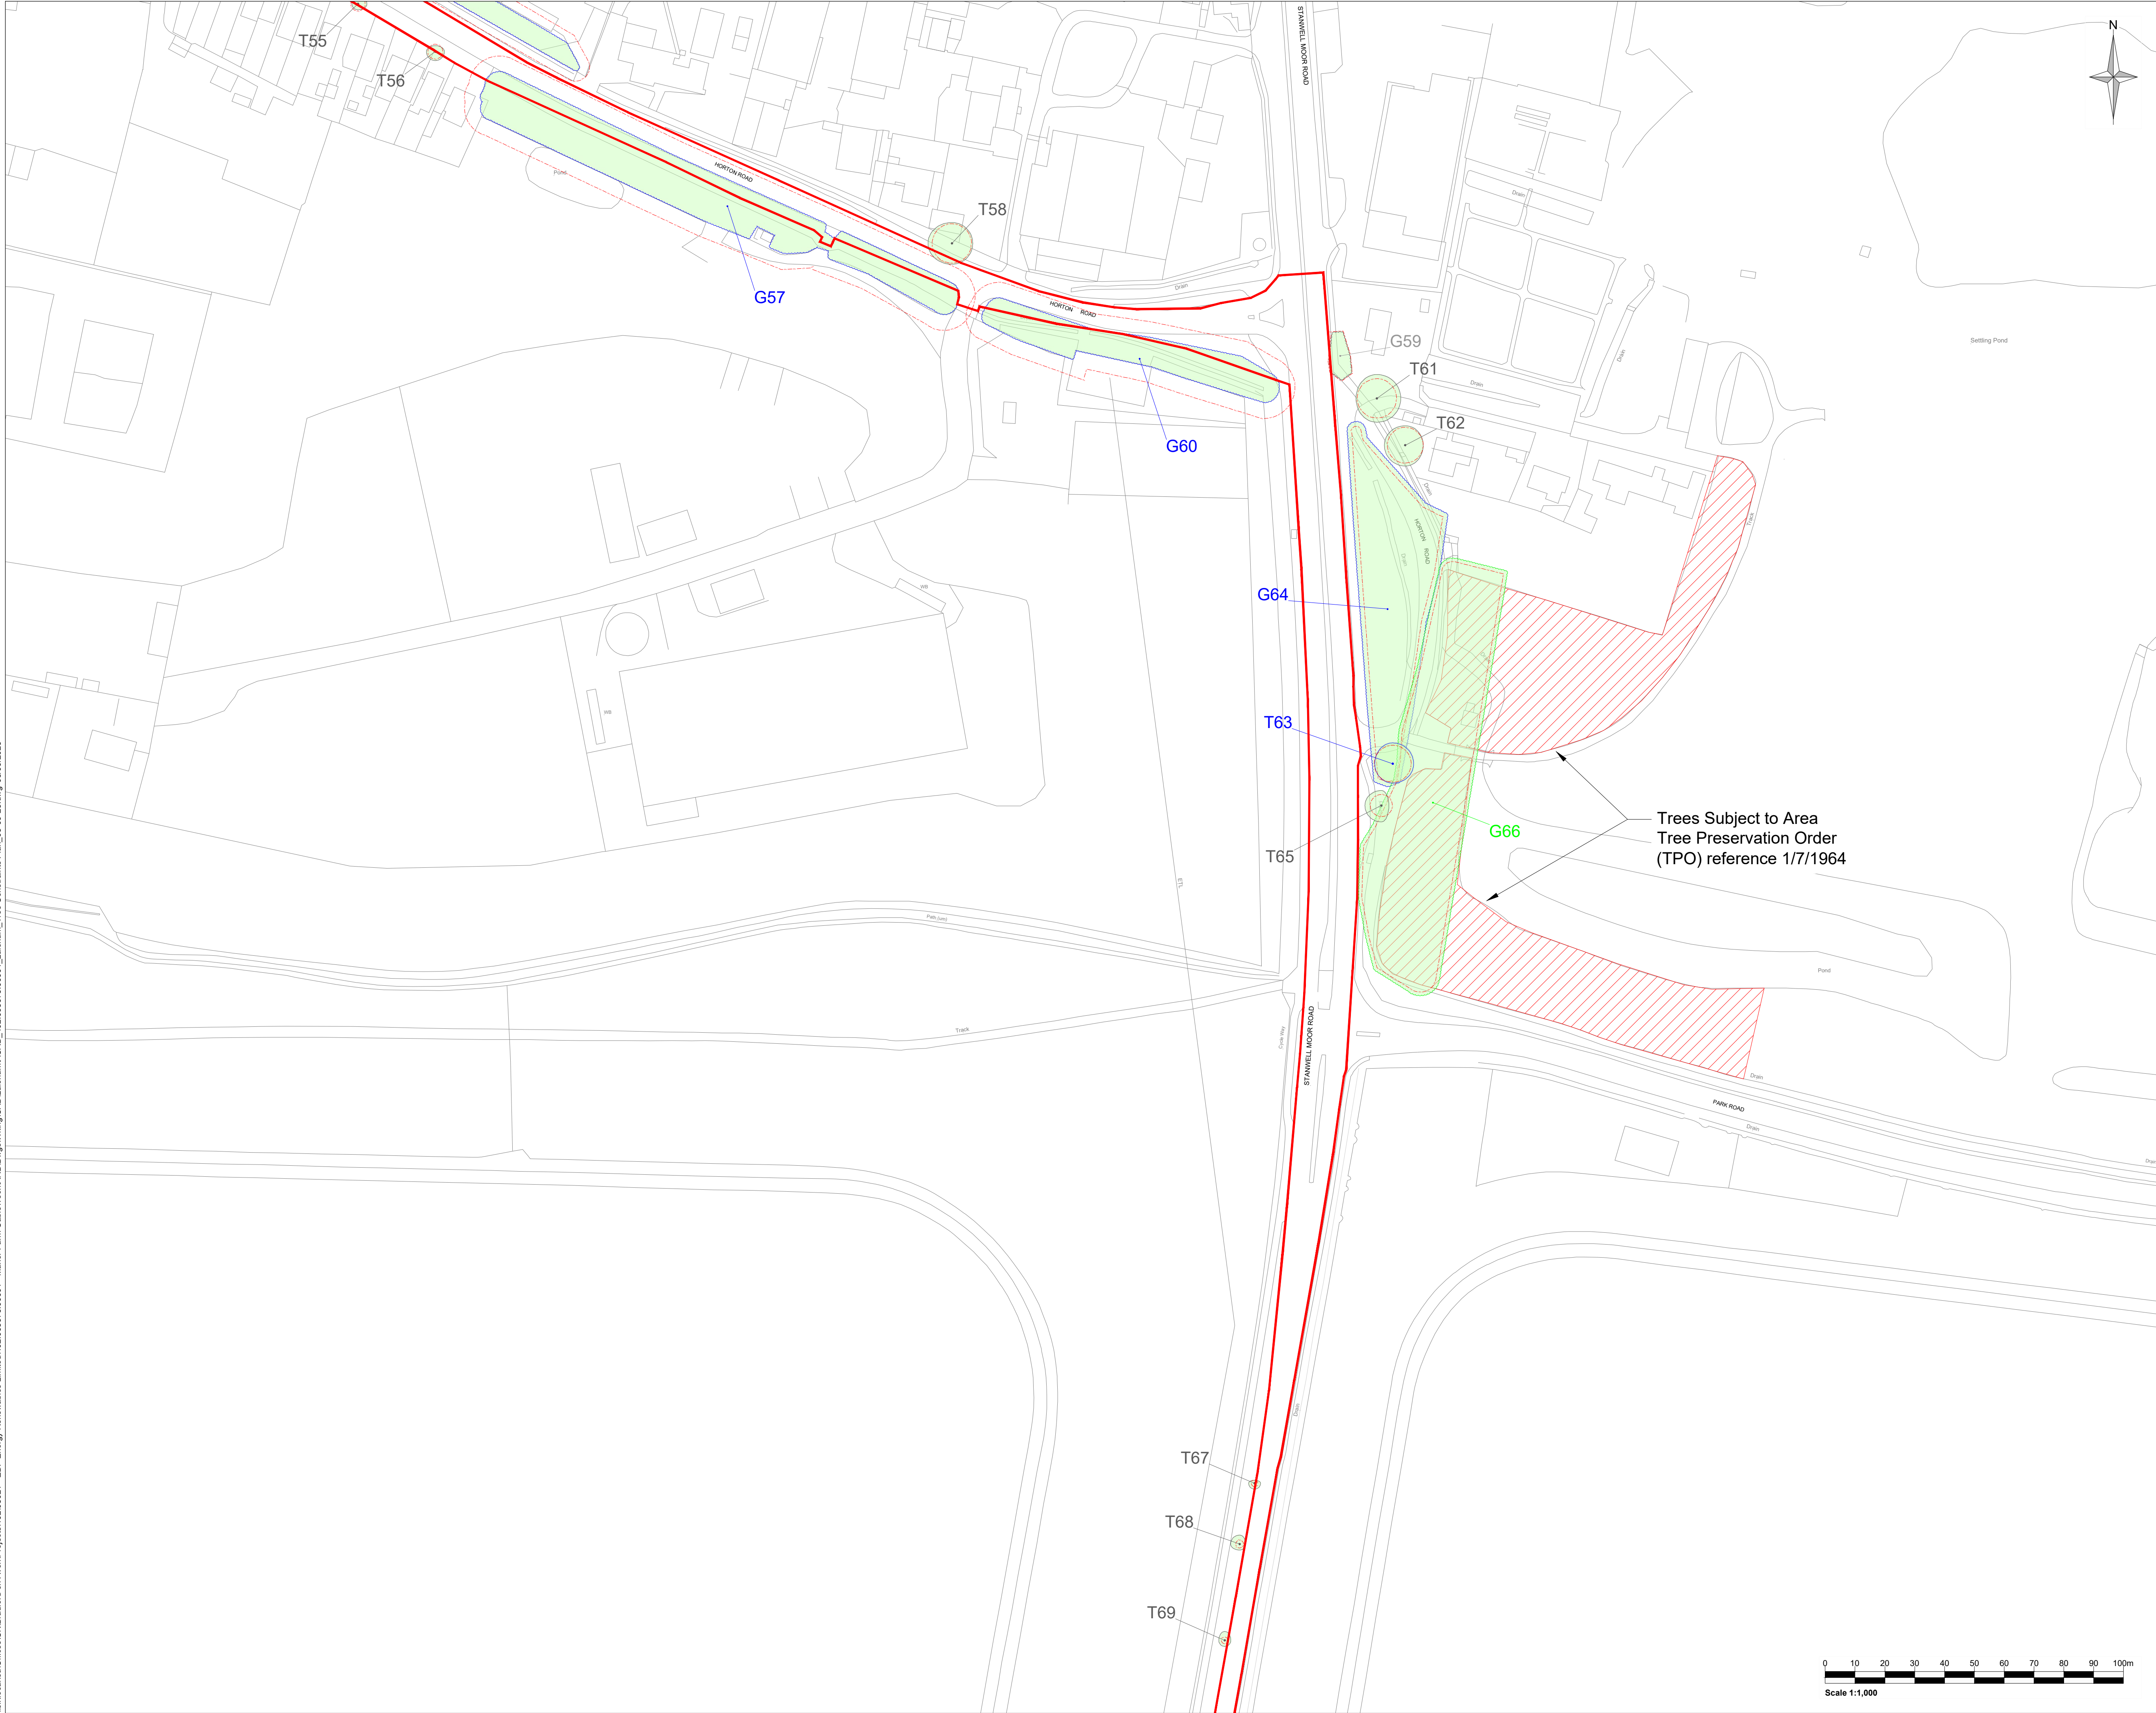



Legend:

|  |                                                 |
|--|-------------------------------------------------|
|  | Application Boundary                            |
|  | Tree of high quality and value (Category A)     |
|  | Tree of moderate quality and value (Category B) |
|  | Tree of low quality and value (Category C)      |
|  | Tree unsuitable for retention (Category U)      |
|  | Tree (T)                                        |
|  | Tree Group (G), Woodland (W) or Hedgerow (H)    |
|  | Root Protection Area (RPA)                      |

|                                                             |                |                |                  |                                     |           |
|-------------------------------------------------------------|----------------|----------------|------------------|-------------------------------------|-----------|
| Rev                                                         | Amendments     | Date           | By               | Chk                                 | Auth      |
|                                                             |                |                |                  |                                     |           |
| www.slrconsulting.com                                       |                |                |                  |                                     |           |
| Client<br>Juniper Energy Limited                            |                |                |                  |                                     |           |
| Project<br>Manor Farm Cables<br>Laleham Substation Corridor |                |                |                  |                                     |           |
| Figure Title<br>Tree Constraints Plan<br>Sheet 5 of 10      |                |                |                  |                                     |           |
| Scale<br>1:1000                                             |                | @ A1           |                  | SLR Project No.<br>402.065673.00001 |           |
| Designed<br>AG                                              | Drawn<br>AG    | Checked<br>MMS | Authorised<br>RB |                                     |           |
| Date<br>JULY 25                                             | Date<br>AUG 25 | Date<br>AUG 25 | Date<br>AUG 25   |                                     |           |
| Figure Number<br>402.065673.00001-ARB-D-001                 |                |                |                  |                                     | Rev<br>01 |

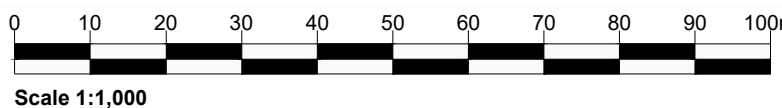





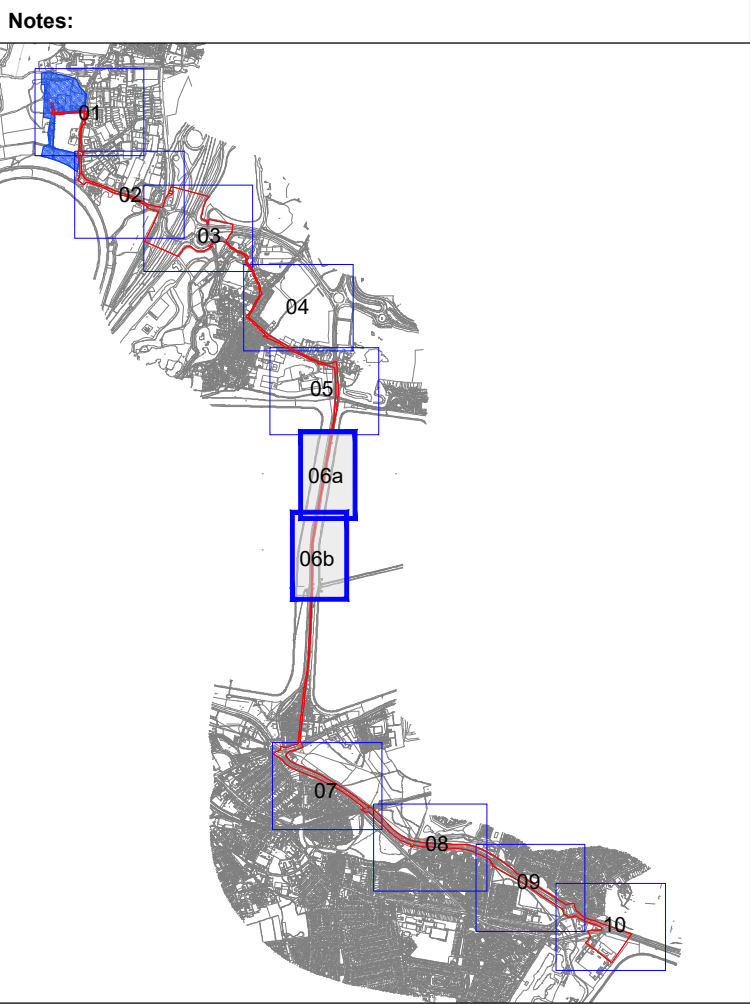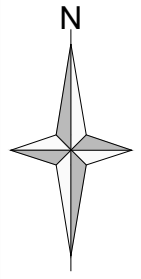

- Legend:
- Application Boundary
  - Tree of high quality and value (Category A)
  - Tree of moderate quality and value (Category B)
  - Tree of low quality and value (Category C)
  - Tree unsuitable for retention (Category U)
  - Tree (T)
  - Tree Group (G), Woodland (W) or Hedgerow (H)
  - Root Protection Area (RPA)

|   |                |                |                  |                                     |           |
|---|----------------|----------------|------------------|-------------------------------------|-----------|
| Rev   | Amendments     | Date           | By               | Chk                                 | Auth      |
| <br>www.slrconsulting.com |                |                |                  |                                     |           |
| Client<br>Juniper Energy Limited                                                                               |                |                |                  |                                     |           |
| Project<br>Manor Farm Cables<br>Laleham Substation Corridor                                                    |                |                |                  |                                     |           |
| Figure Title<br>Tree Constraints Plan<br>Sheet 6 of 10                                                         |                |                |                  |                                     |           |
| Scale<br>1:1000                                                                                                |                | @ A1           |                  | SLR Project No.<br>402.065673.00001 |           |
| Designed<br>AG                                                                                                 | Drawn<br>AG    | Checked<br>MMS | Authorised<br>RB |                                     |           |
| Date<br>JULY 25                                                                                                | Date<br>AUG 25 | Date<br>AUG 25 | Date<br>AUG 25   |                                     |           |
| Figure Number<br>402.065673.00001-ARB-D-001                                                                    |                |                |                  |                                     | Rev<br>01 |



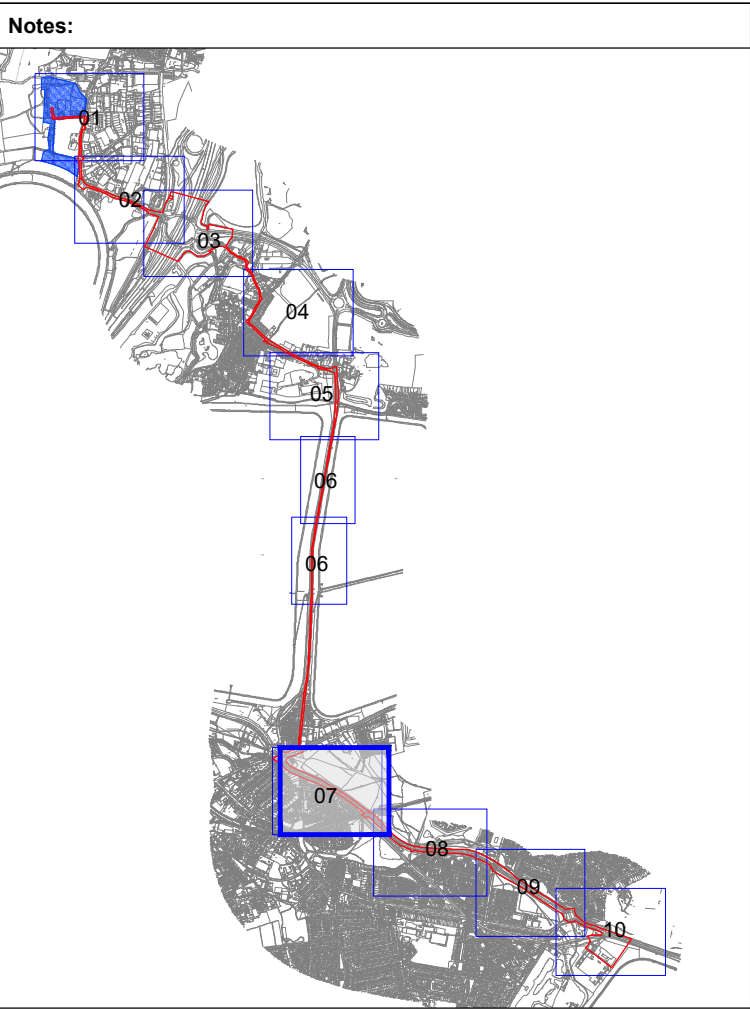
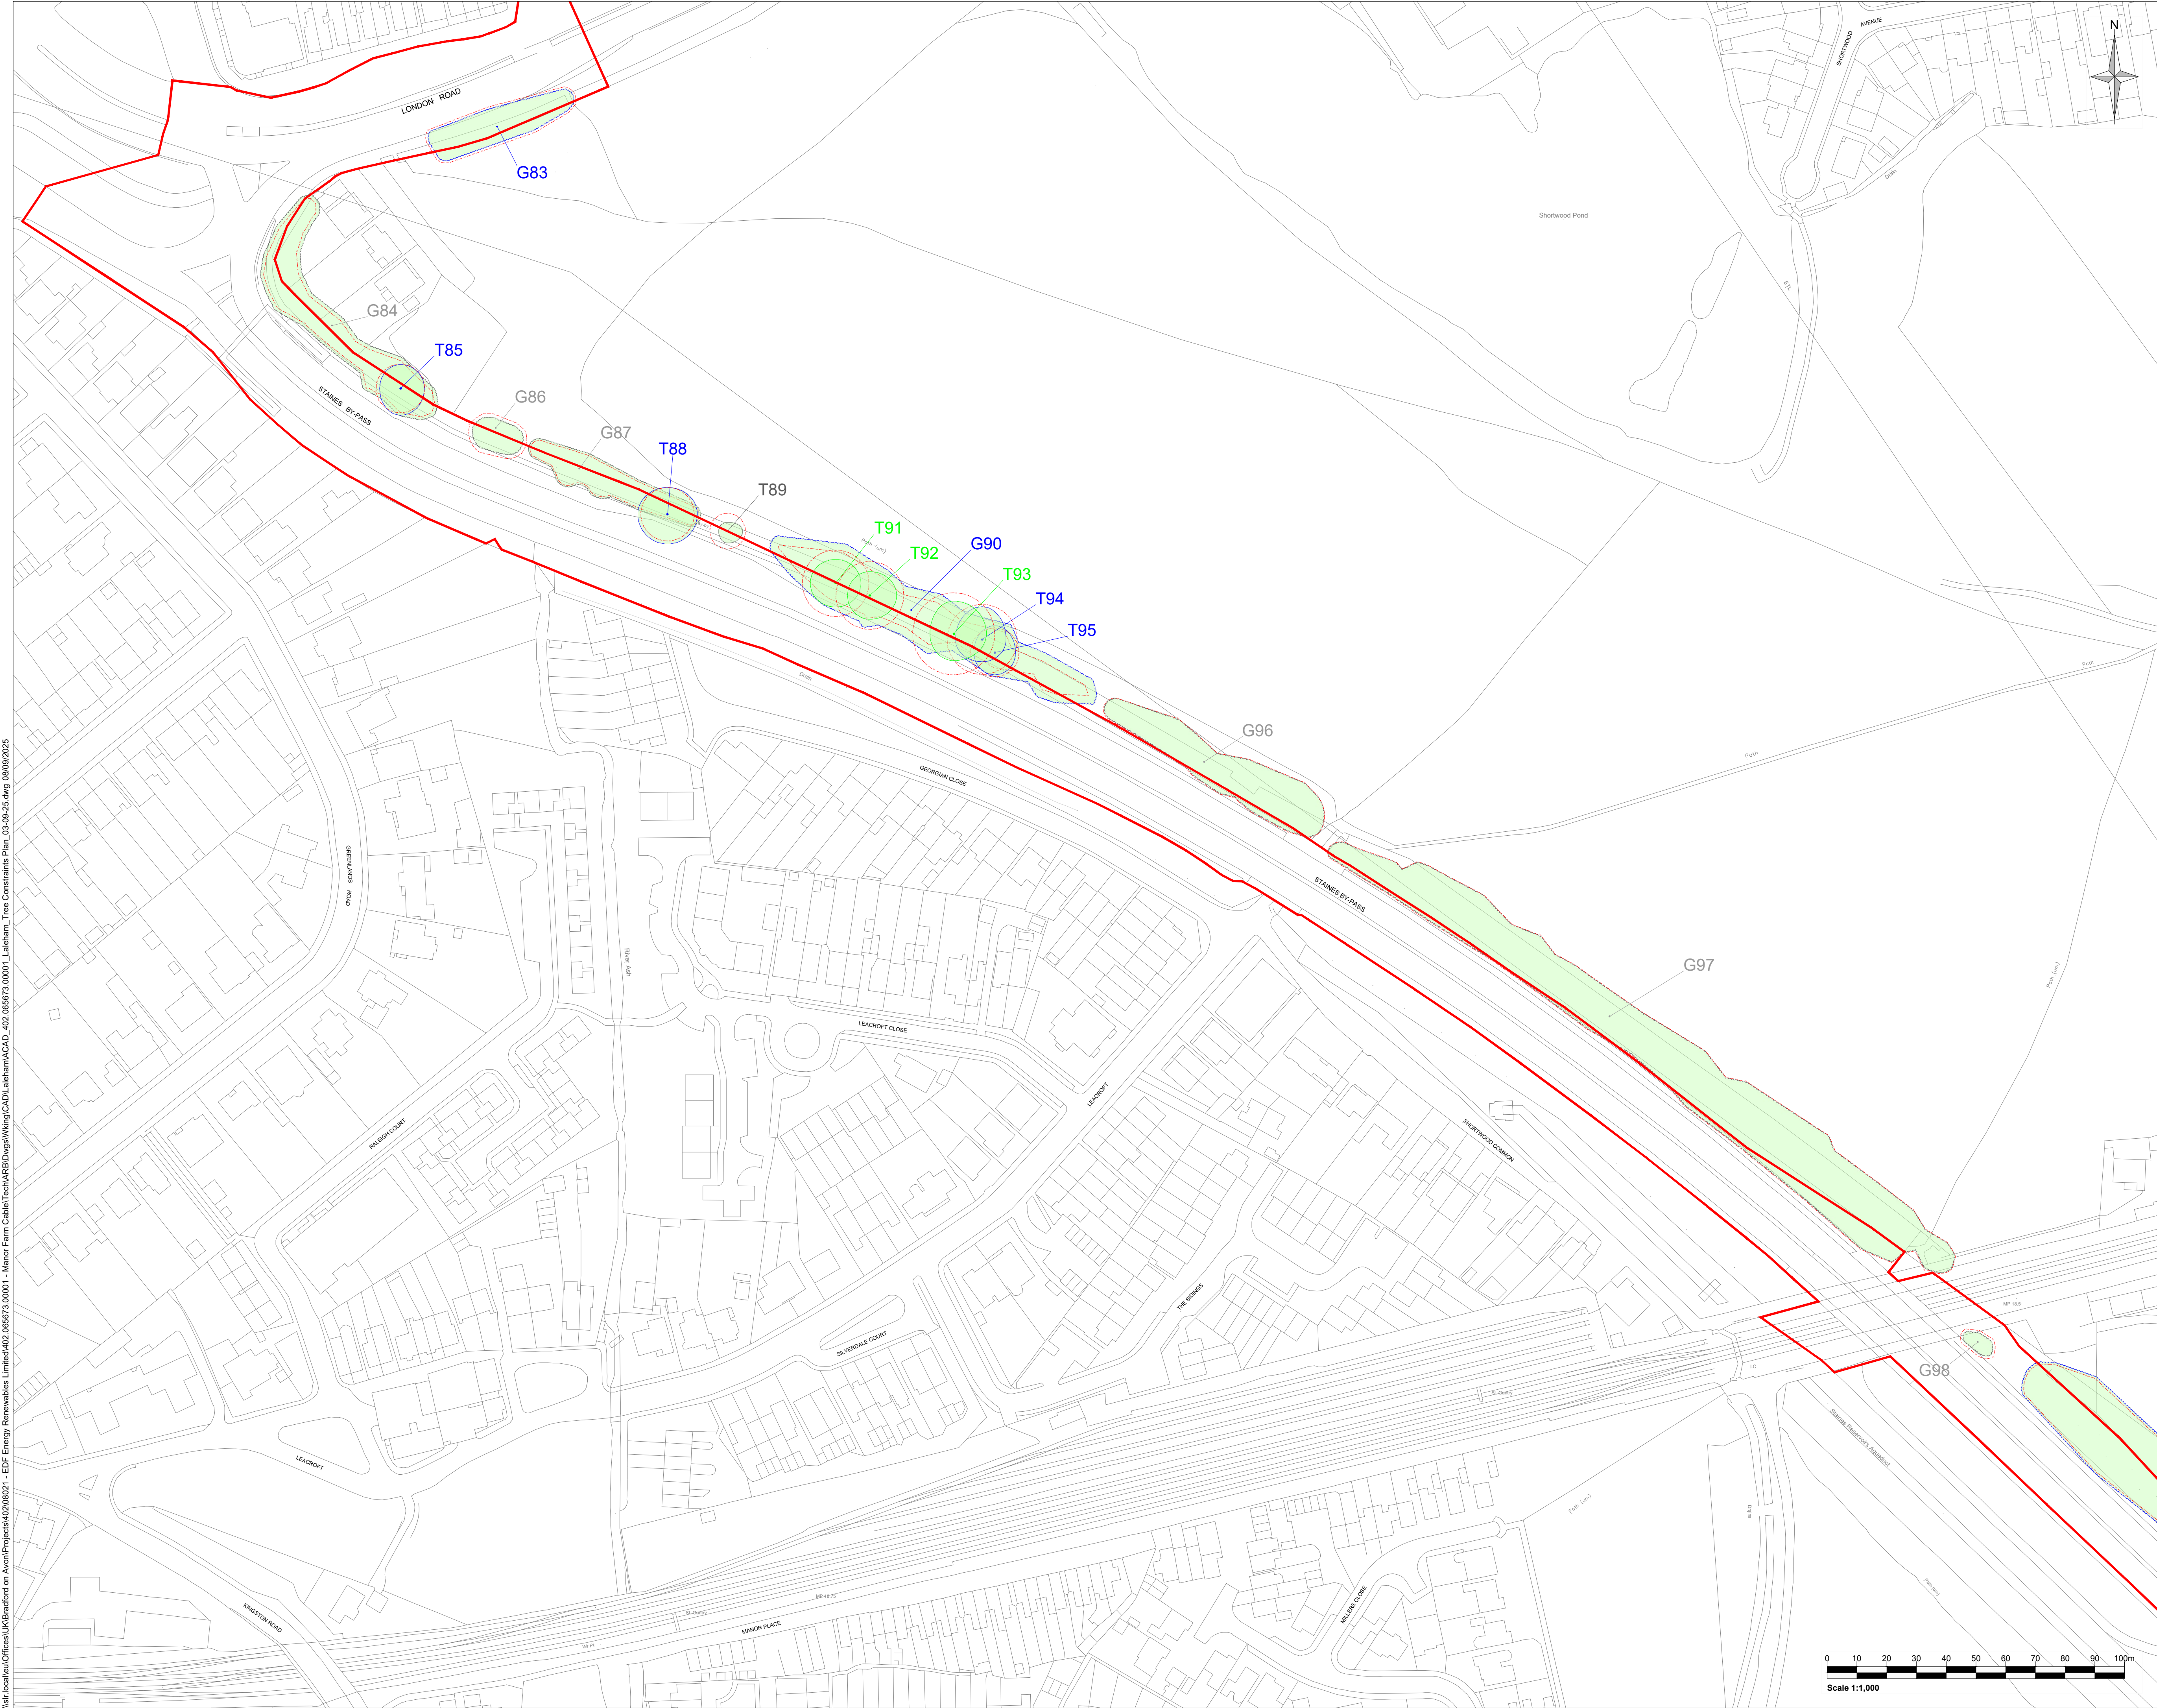


- Legend:
- Application Boundary
  - Tree of high quality and value (Category A)
  - Tree of moderate quality and value (Category B)
  - Tree of low quality and value (Category C)
  - Tree unsuitable for retention (Category U)
  - Tree (T)
  - Tree Group (G), Woodland (W) or Hedgerow (H)
  - Root Protection Area (RPA)

| Rev   | Amendments     | Date           | By               | Chk                                 | Auth      |
|---|----------------|----------------|------------------|-------------------------------------|-----------|
| <br>www.slrconsulting.com |                |                |                  |                                     |           |
| Client<br>Juniper Energy Limited                                                                               |                |                |                  |                                     |           |
| Project<br>Manor Farm Cables<br>Laleham Substation Corridor                                                    |                |                |                  |                                     |           |
| Figure Title<br>Tree Constraints Plan<br>Sheet 7 of 10                                                         |                |                |                  |                                     |           |
| Scale<br>1:1000                                                                                                |                | @ A1           |                  | SLR Project No.<br>402.065673.00001 |           |
| Designed<br>AG                                                                                                 | Drawn<br>AG    | Checked<br>MMS | Authorised<br>RB |                                     |           |
| Date<br>JULY 25                                                                                                | Date<br>AUG 25 | Date<br>AUG 25 | Date<br>AUG 25   |                                     |           |
| Figure Number<br>402.065673.00001-ARB-D-001                                                                    |                |                |                  |                                     | Rev<br>01 |





\\slf.local\au\Offices\UK\Bradford on Avon\Projects\402\065673\00001 - Manor Farm Cable\Tech\ARB\Drawings\Wkng\CAD\Laleham\ACAD\_402\_065673\_00001\_Laleham\_Tree Constraints Plan\_03-09-25.dwg 08/09/2025

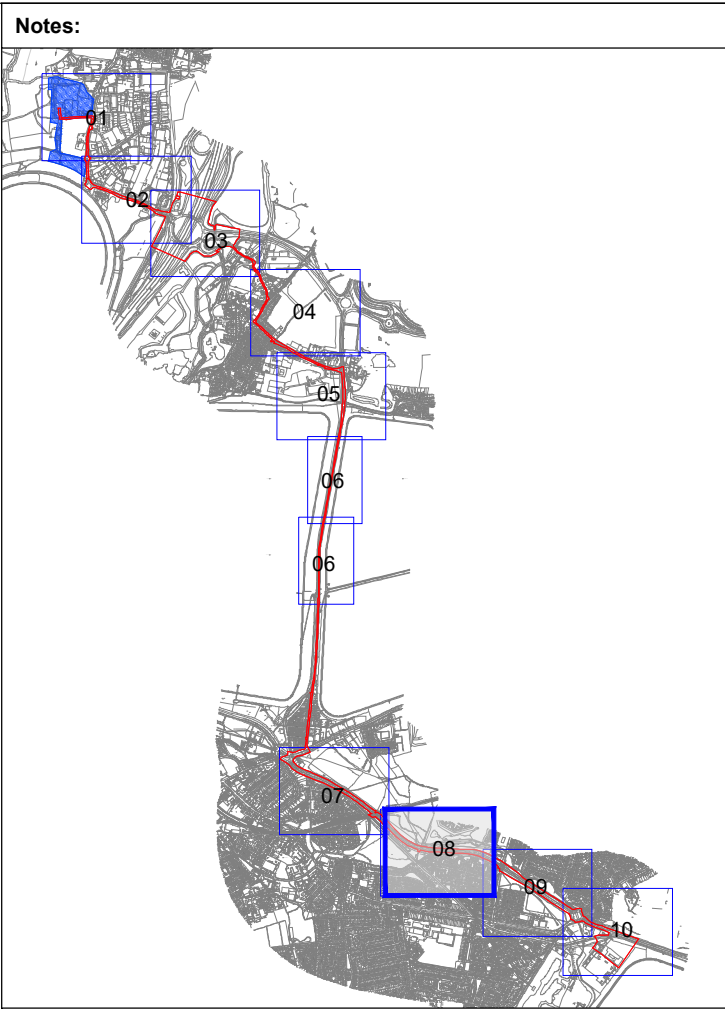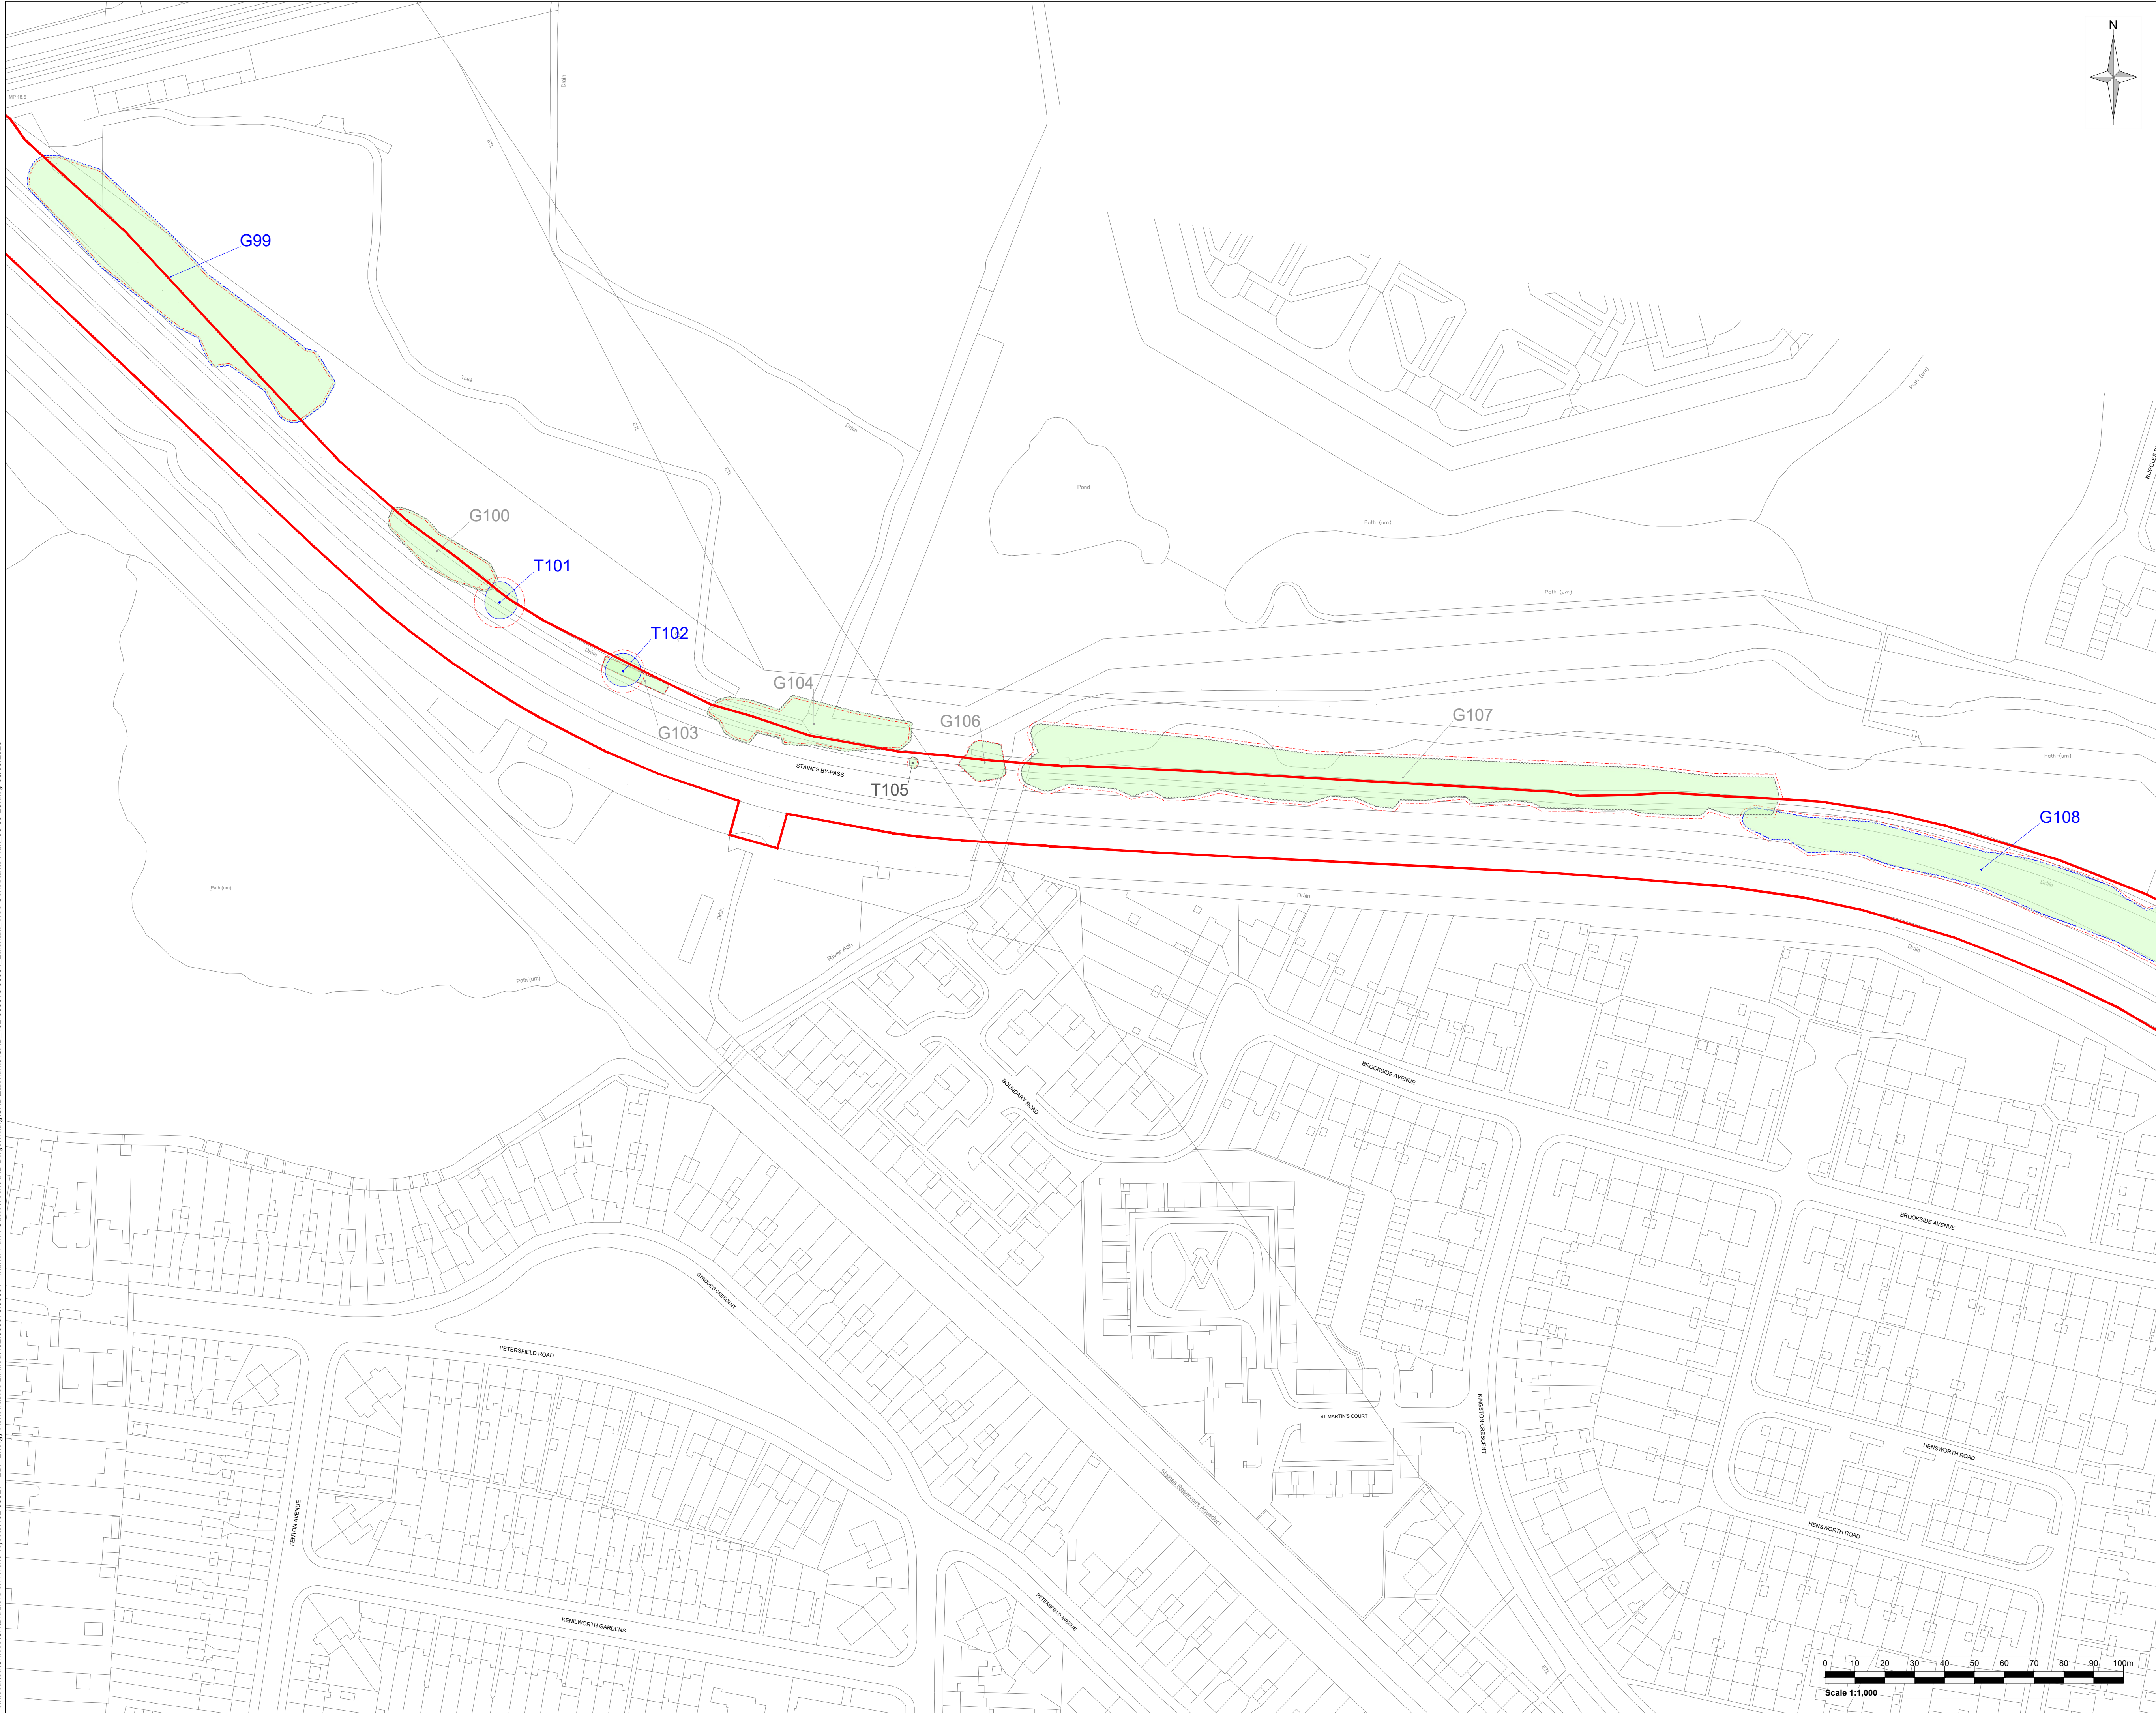

- Legend:
- Application Boundary
  - Tree of high quality and value (Category A)
  - Tree of moderate quality and value (Category B)
  - Tree of low quality and value (Category C)
  - Tree unsuitable for retention (Category U)
  - Tree (T)
  - Tree Group (G), Woodland (W) or Hedgerow (H)
  - Root Protection Area (RPA)

|   |                |                |                  |                                     |           |
|---|----------------|----------------|------------------|-------------------------------------|-----------|
| Rev   | Amendments     | Date           | By               | Chk                                 | Auth      |
| <br>www.slrconsulting.com |                |                |                  |                                     |           |
| Client<br>Juniper Energy Limited                                                                               |                |                |                  |                                     |           |
| Project<br>Manor Farm Cables<br>Laleham Substation Corridor                                                    |                |                |                  |                                     |           |
| Figure Title<br>Tree Constraints Plan<br>Sheet 8 of 10                                                         |                |                |                  |                                     |           |
| Scale<br>1:1000                                                                                                |                | @ A1           |                  | SLR Project No.<br>402.065673.00001 |           |
| Designed<br>AG                                                                                                 | Drawn<br>AG    | Checked<br>MMS | Authorised<br>RB |                                     |           |
| Date<br>JULY 25                                                                                                | Date<br>AUG 25 | Date<br>AUG 25 | Date<br>AUG 25   |                                     |           |
| Figure Number<br>402.065673.00001-ARB-D-001                                                                    |                |                |                  |                                     | Rev<br>01 |



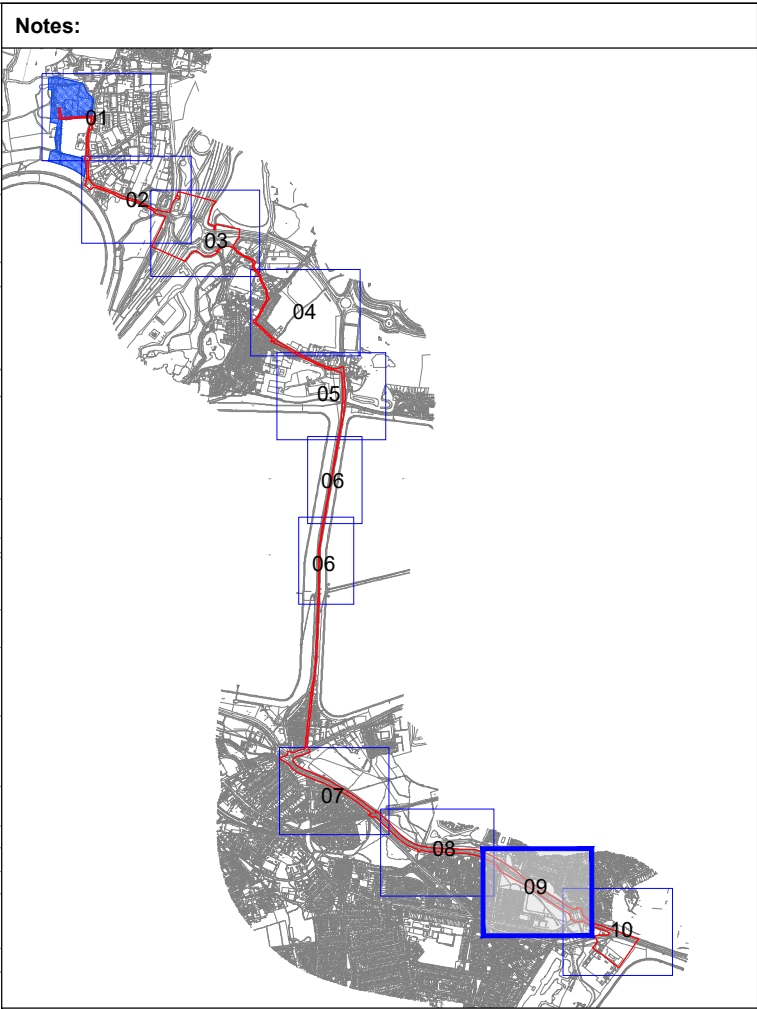
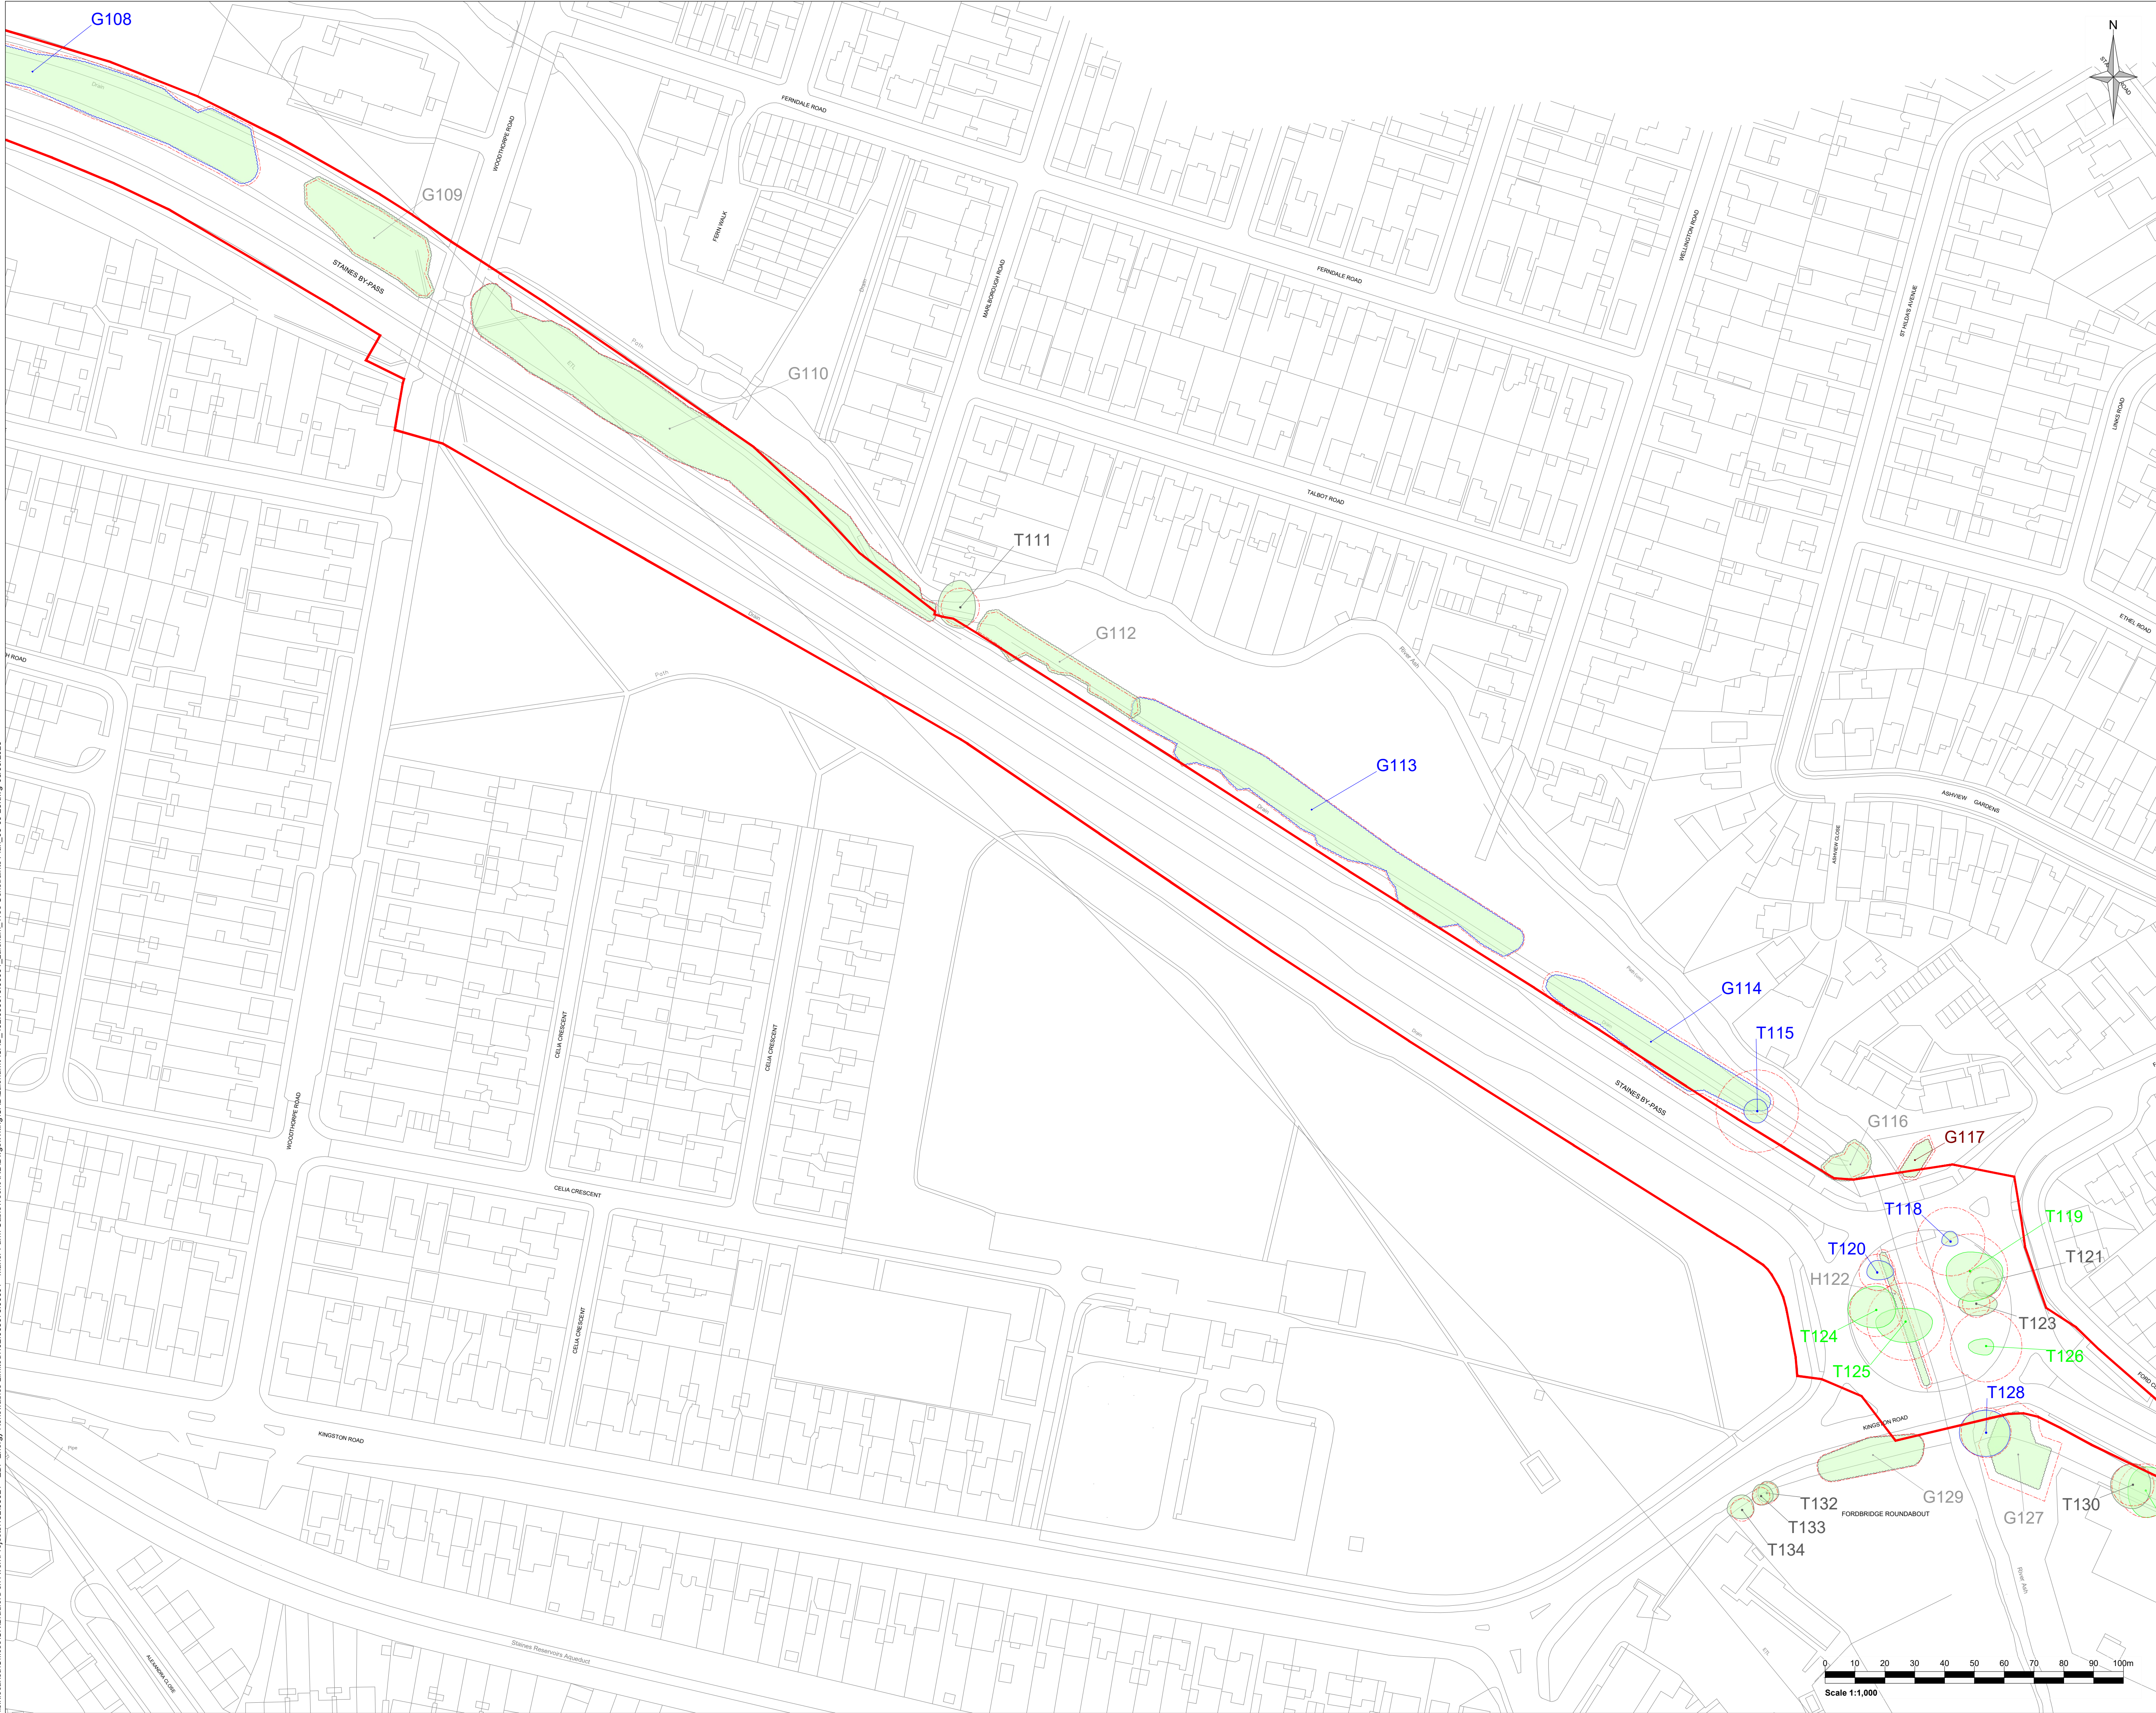


- Legend:
- Application Boundary
  - Tree of high quality and value (Category A)
  - Tree of moderate quality and value (Category B)
  - Tree of low quality and value (Category C)
  - Tree unsuitable for retention (Category U)
  - Tree (T)
  - Tree Group (G), Woodland (W) or Hedgerow (H)
  - Root Protection Area (RPA)

| Rev   | Amendments     | Date           | By               | Chk                                 | Auth      |
|---|----------------|----------------|------------------|-------------------------------------|-----------|
| <br>www.slrconsulting.com |                |                |                  |                                     |           |
| Client<br>Juniper Energy Limited                                                                               |                |                |                  |                                     |           |
| Project<br>Manors Farm Cables<br>Laleham Substation Corridor                                                   |                |                |                  |                                     |           |
| Figure Title<br>Tree Constraints Plan<br>Sheet 9 of 10                                                         |                |                |                  |                                     |           |
| Scale<br>1:1000                                                                                                |                | @ A1           |                  | SLR Project No.<br>402.065673.00001 |           |
| Designed<br>AG                                                                                                 | Drawn<br>AG    | Checked<br>MMS | Authorised<br>RB |                                     |           |
| Date<br>JULY 25                                                                                                | Date<br>AUG 25 | Date<br>AUG 25 | Date<br>AUG 25   |                                     |           |
| Figure Number<br>402.065673.00001-ARB-D-001                                                                    |                |                |                  |                                     | Rev<br>01 |




\\slf.local\au\Offices\UK\Bradford on Avon\Projects\402\065673\00001 - Manor Farm Cable\Tech\ARB\Drawings\Wkng\CAD\Laleham\ACAD\_402\_065673\_00001\_Laleham\_Tree Constraints Plan\_03-09-25.dwg 08/09/2025

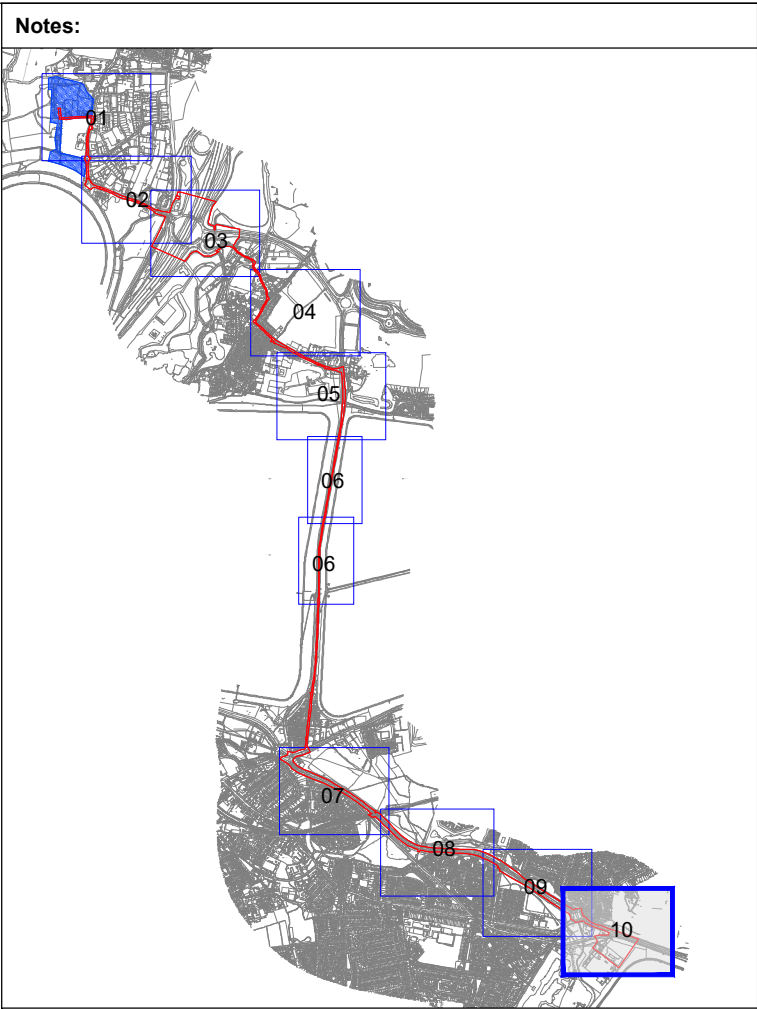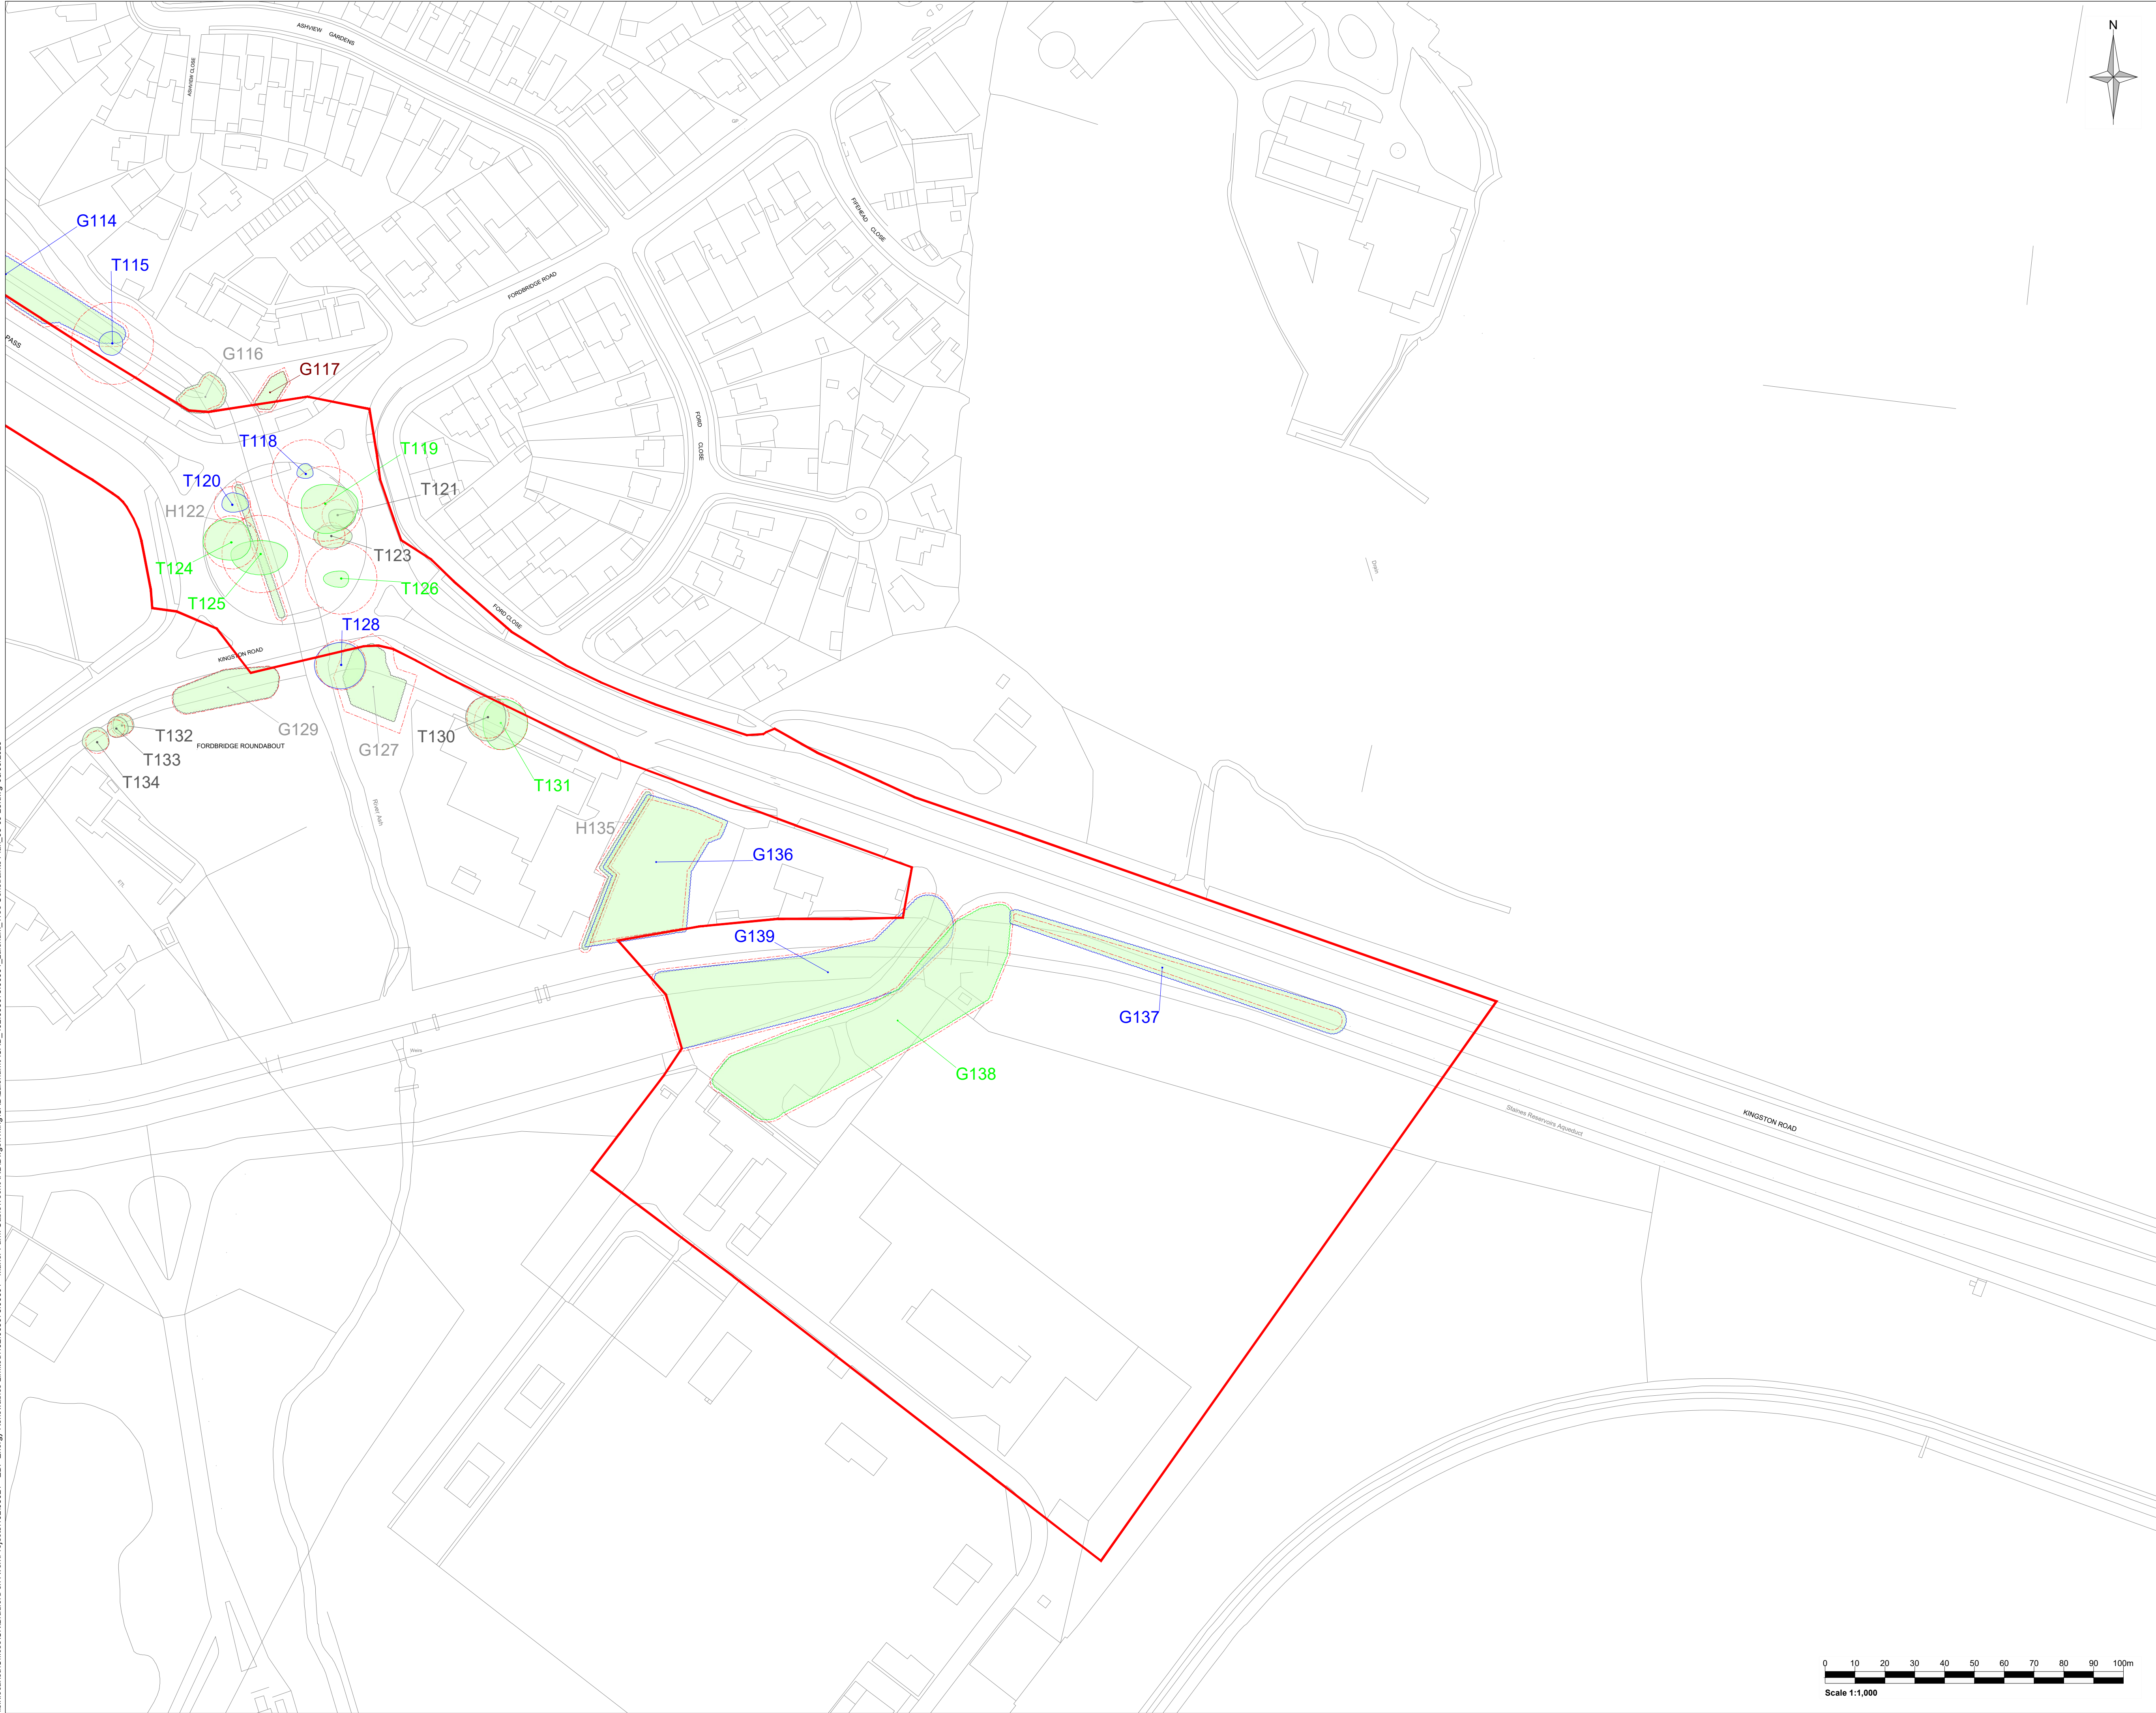

- Legend:
- Application Boundary
  - Tree of high quality and value (Category A)
  - Tree of moderate quality and value (Category B)
  - Tree of low quality and value (Category C)
  - Tree unsuitable for retention (Category U)
  - Tree (T)
  - Tree Group (G), Woodland (W) or Hedgerow (H)
  - Root Protection Area (RPA)

|   |                |                |                  |                                     |           |
|---|----------------|----------------|------------------|-------------------------------------|-----------|
| Rev   | Amendments     | Date           | By               | Chk                                 | Auth      |
| <br>www.slrconsulting.com |                |                |                  |                                     |           |
| Client<br>Juniper Energy Limited                                                                               |                |                |                  |                                     |           |
| Project<br>Manor Farm Cables<br>Laleham Substation Corridor                                                    |                |                |                  |                                     |           |
| Figure Title<br>Tree Constraints Plan<br>Sheet 10 of 10                                                        |                |                |                  |                                     |           |
| Scale<br>1:1000                                                                                                |                | @ A1           |                  | SLR Project No.<br>402.065673.00001 |           |
| Designed<br>AG                                                                                                 | Drawn<br>AG    | Checked<br>MMS | Authorised<br>RB |                                     |           |
| Date<br>JULY 25                                                                                                | Date<br>AUG 25 | Date<br>AUG 25 | Date<br>AUG 25   |                                     |           |
| Figure Number<br>402.065673.00001-ARB-D-001                                                                    |                |                |                  |                                     | Rev<br>01 |



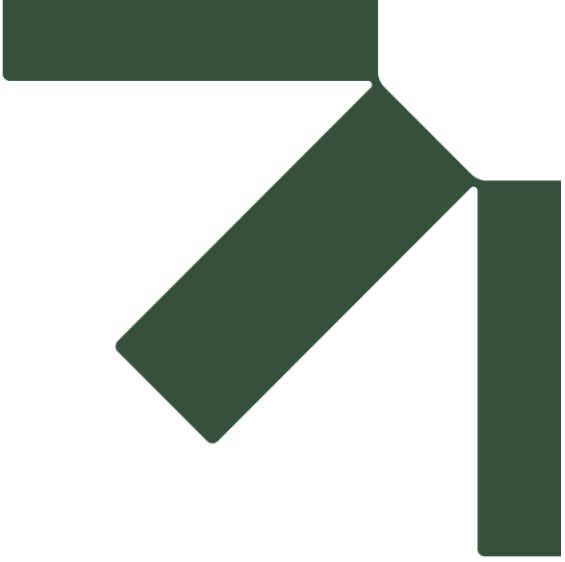

# **Appendix C    Tree Retention and Removals Plan**

## **Manor Farm Cable – Laleham Substation Corridor Route**



**Tree Survey Report & Arboricultural Impact Assessment**

**Juniper Energy Ltd**

SLR Project No.: 402.065673.00001

September 2025



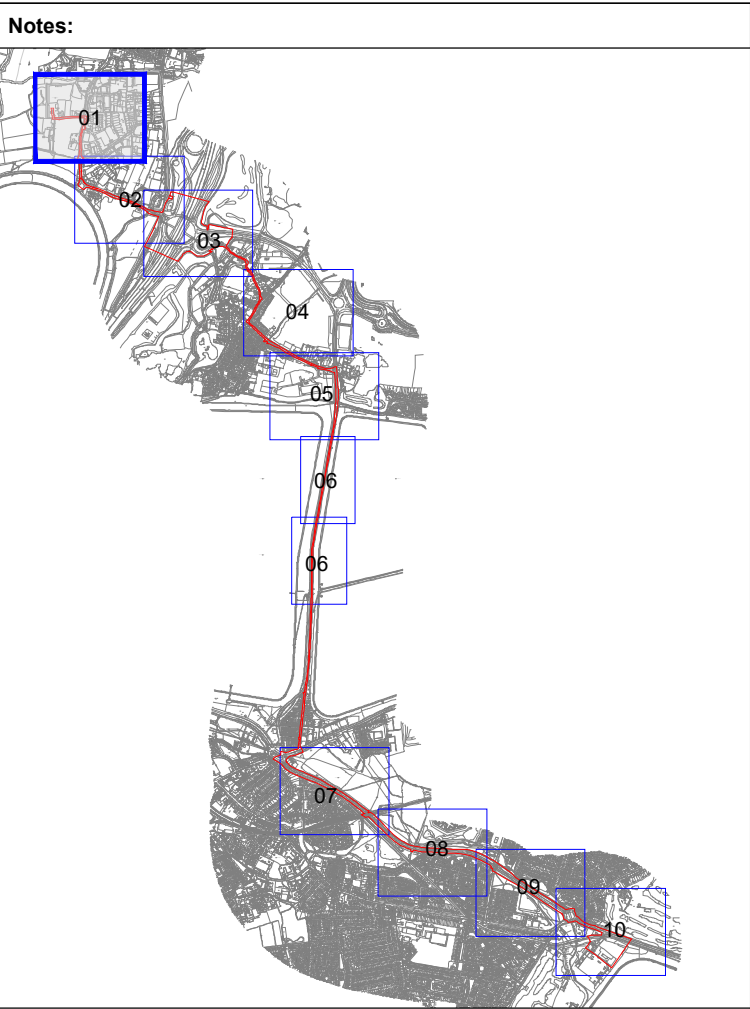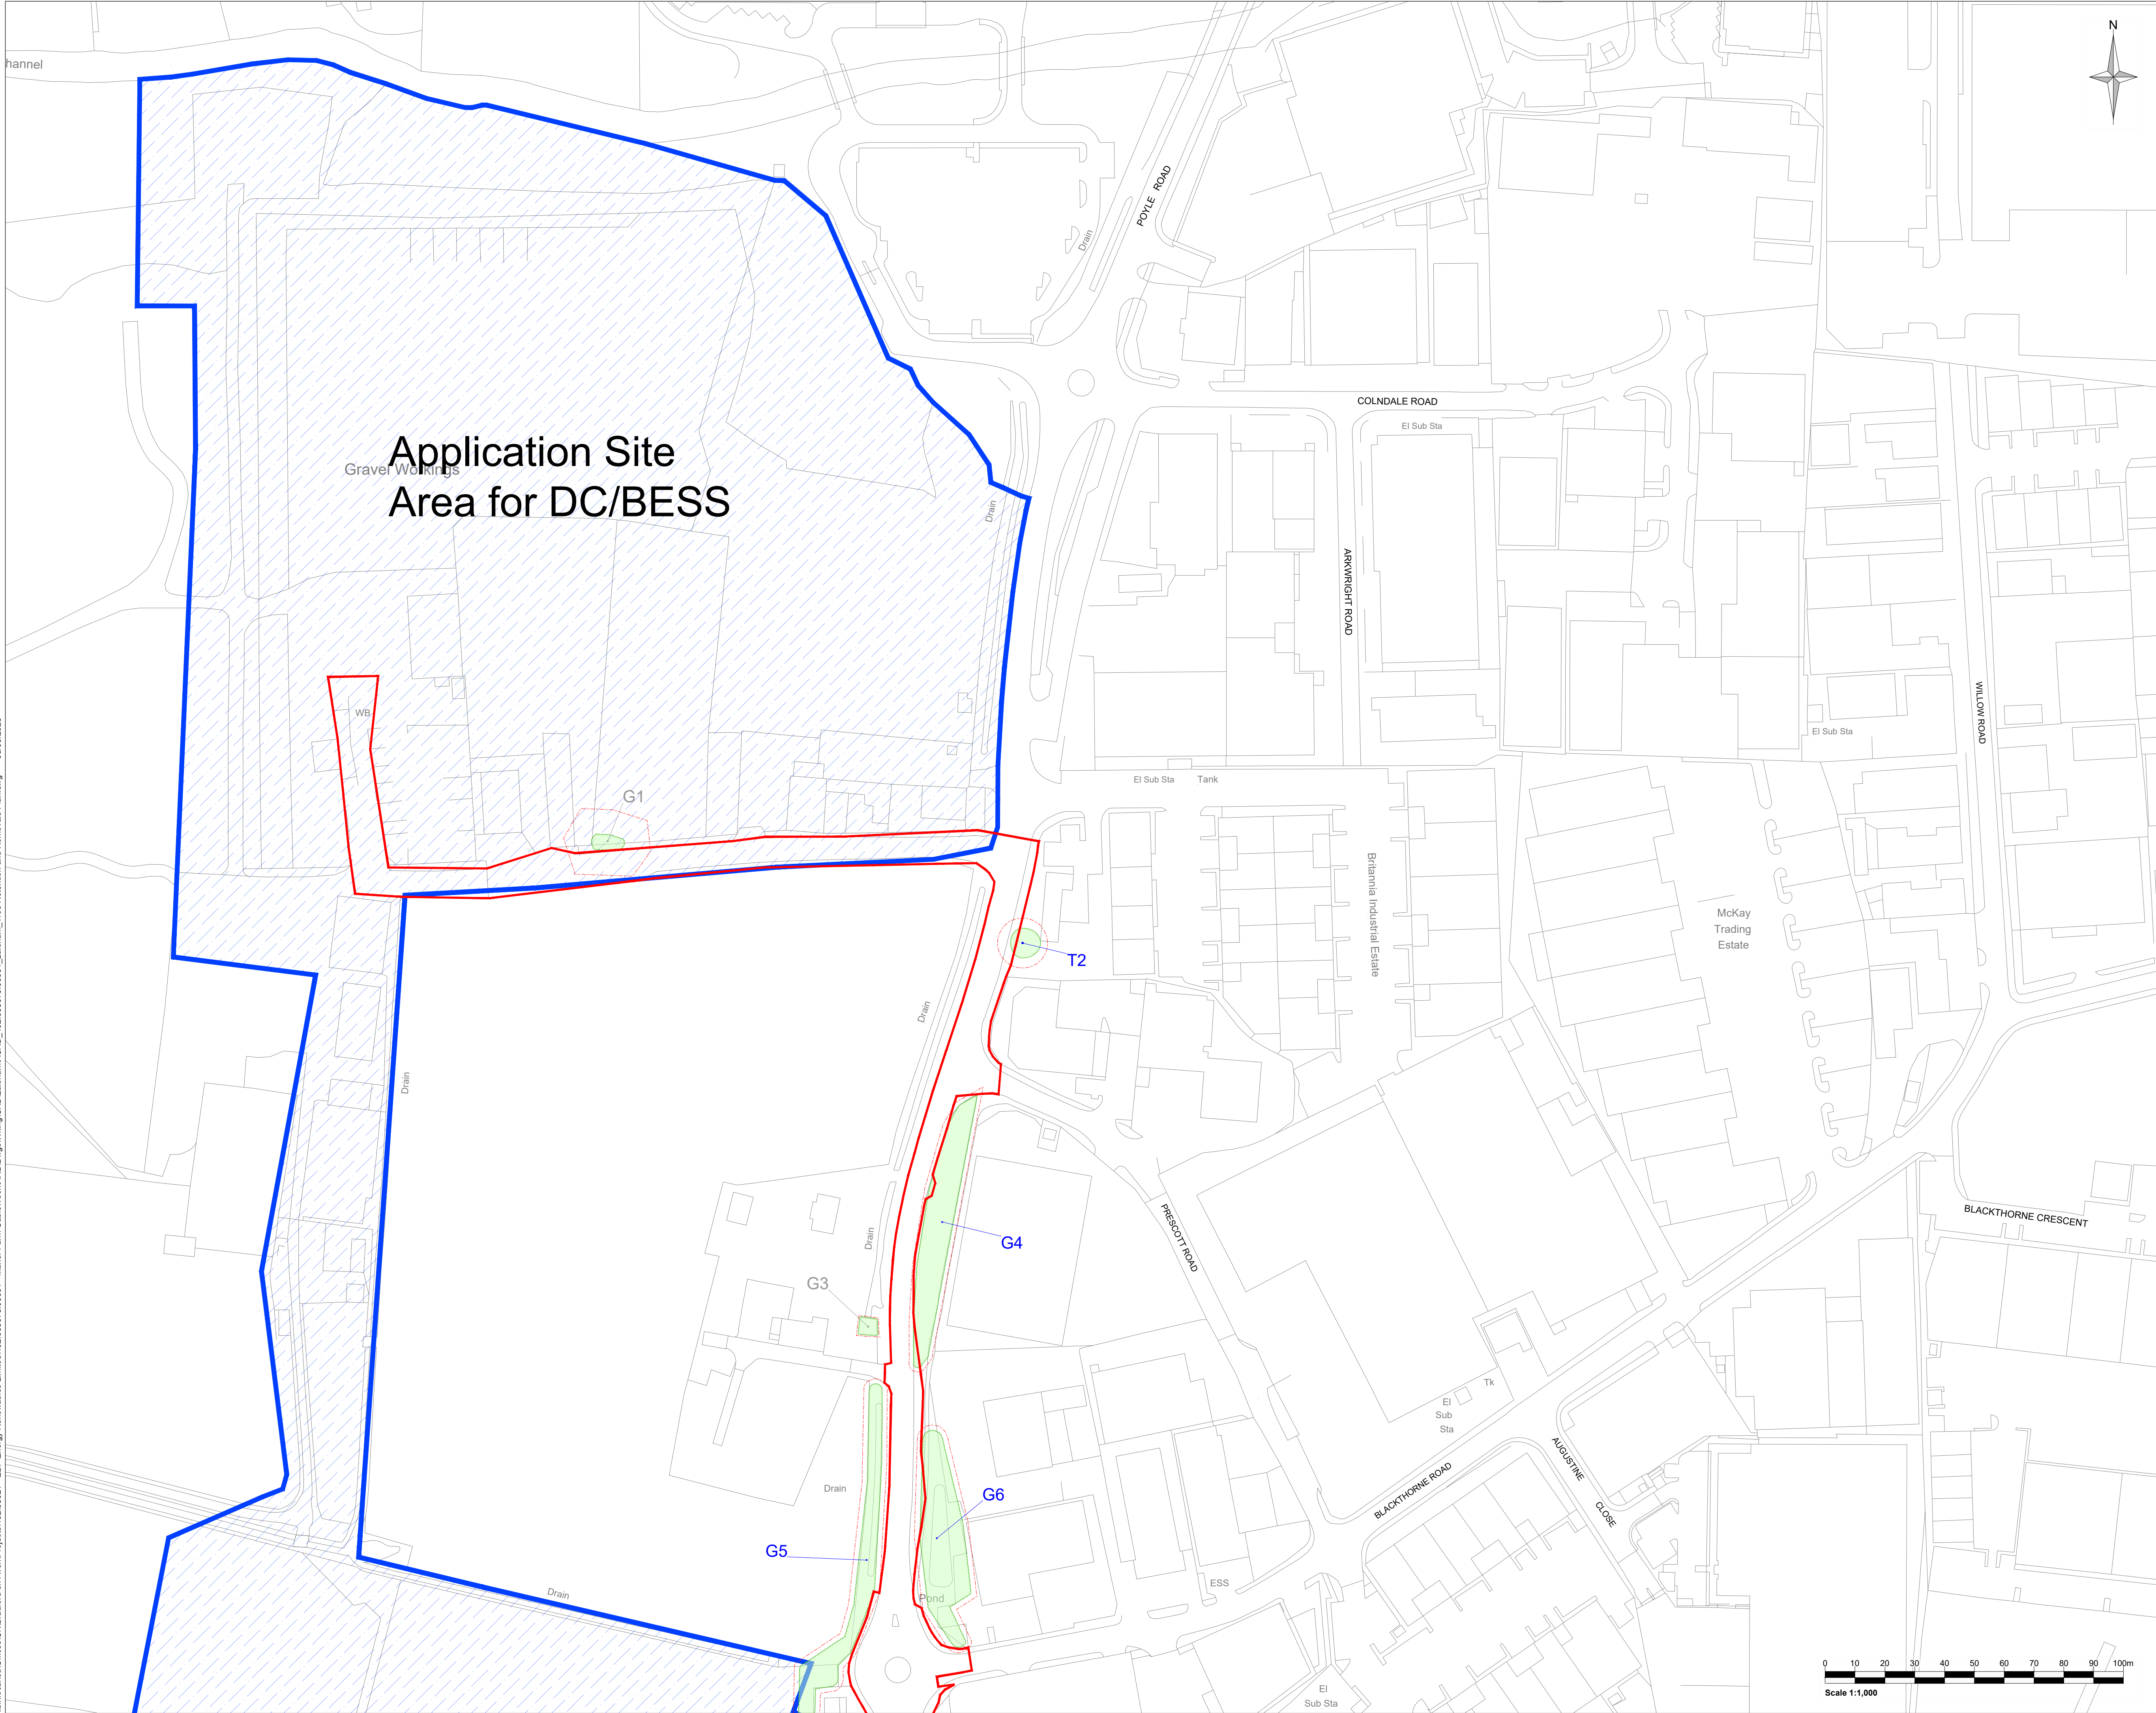



- Legend:
- Application Boundary
  - Tree of high quality and value (Category A)
  - Tree of moderate quality and value (Category B)
  - Tree of low quality and value (Category C)
  - Tree unsuitable for retention (Category U)
  - Tree to be retained (T)
  - Tree Group (G), Woodland (W) or Hedgerow (H) to be retained
  - Root Protection Area (RPA)

| Rev   | Amendments     | Date           | By               | Chk                                 | Auth      |
|---|----------------|----------------|------------------|-------------------------------------|-----------|
| <br>www.slrconsulting.com |                |                |                  |                                     |           |
| Client<br>Juniper Energy Limited                                                                               |                |                |                  |                                     |           |
| Project<br>Manor Farm Cables<br>Laleham Substation Corridor                                                    |                |                |                  |                                     |           |
| Figure Title<br>Tree Removals and Retention Plan<br>Sheet 1 of 10                                              |                |                |                  |                                     |           |
| Scale<br>1:1000                                                                                                |                | @ A1           |                  | SLR Project No.<br>402.065673.00001 |           |
| Designed<br>AG                                                                                                 | Drawn<br>AG    | Checked<br>MMS | Authorised<br>RB |                                     |           |
| Date<br>JULY 25                                                                                                | Date<br>AUG 25 | Date<br>AUG 25 | Date<br>AUG 25   |                                     |           |
| Figure Number<br>402.065673.00001-ARB-D-002                                                                    |                |                |                  |                                     | Rev<br>01 |







\\slr.local\au\Offices\UK\Bradford on Avon\Projects\402\08821 - EDF Energy Renewables Limited\402.065673.00001 - Manor Farm Cables\Tech\ARB\Drawings\Wkng\CAD\Laleham\ACAD\_402.065673.00001 - Laleham Tree Retention and Removals Plan.dwg 08/09/2025

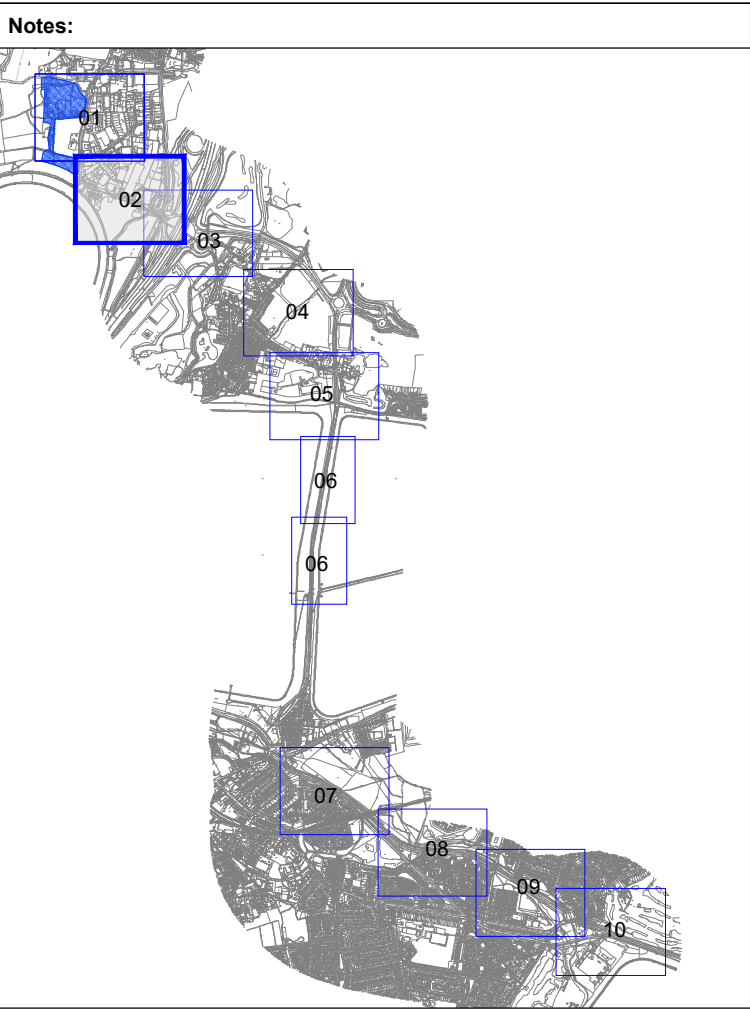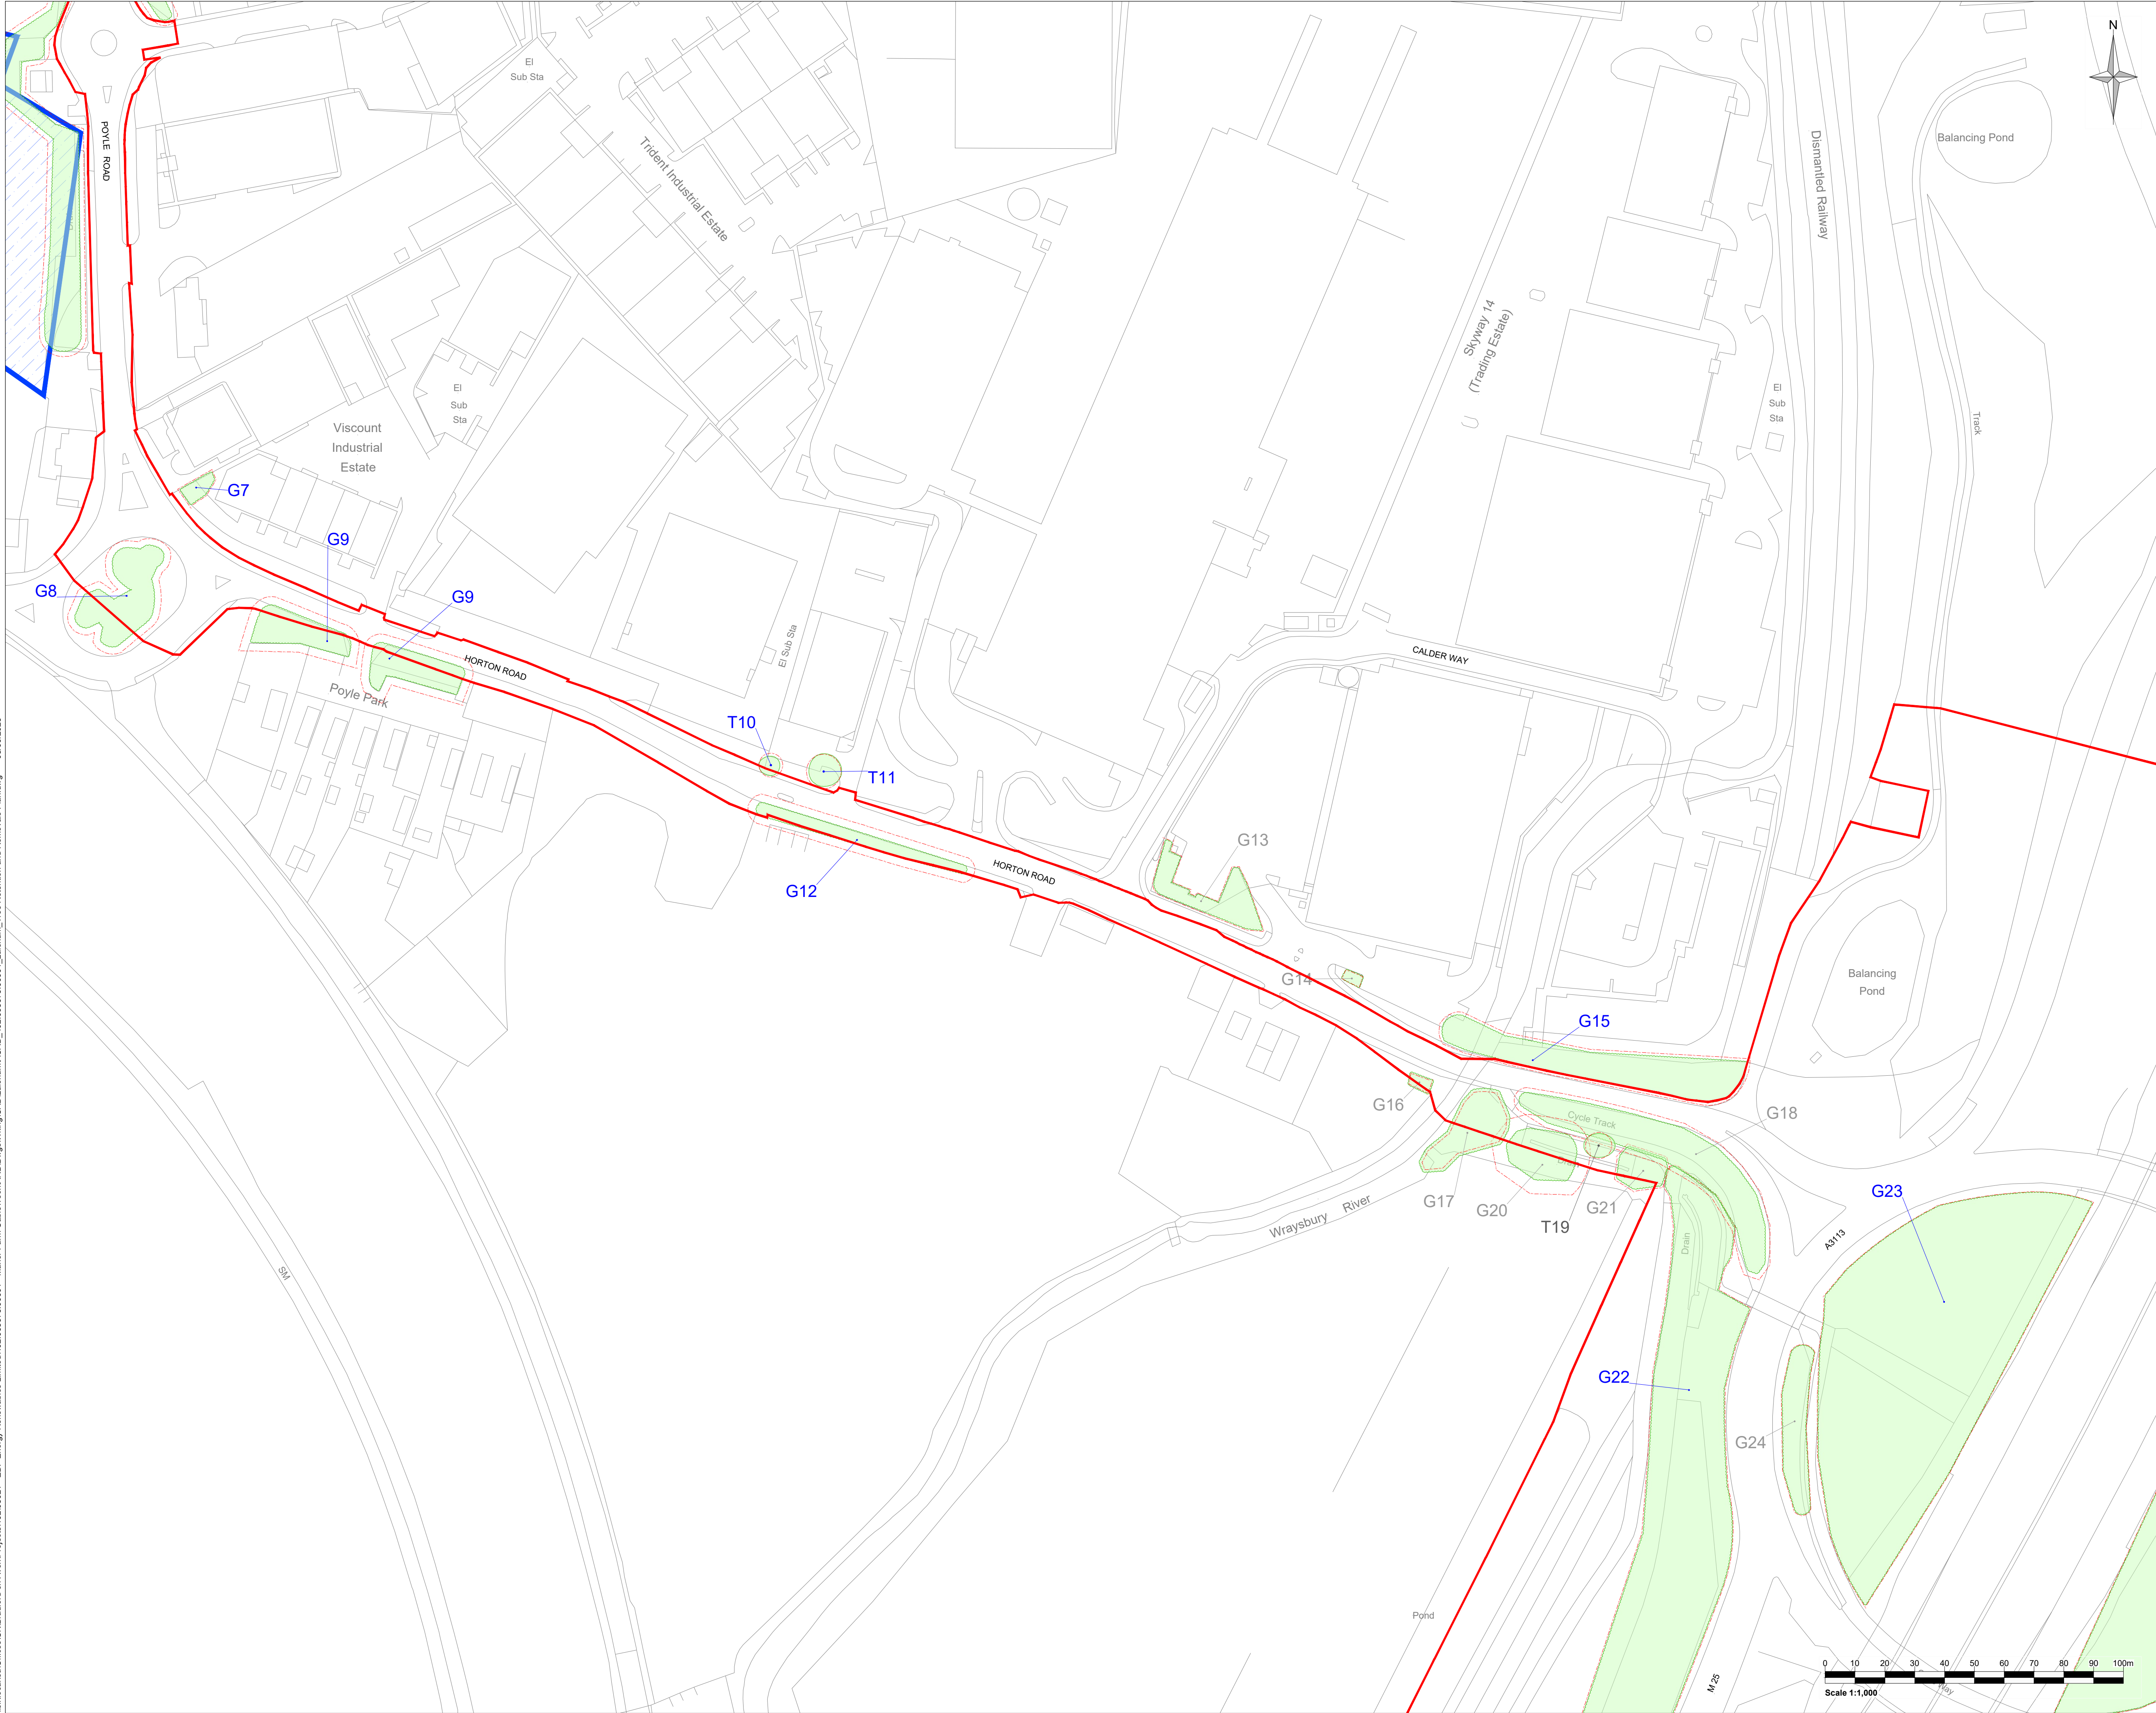

- Legend:
- Application Boundary
  - Tree of high quality and value (Category A)
  - Tree of moderate quality and value (Category B)
  - Tree of low quality and value (Category C)
  - Tree unsuitable for retention (Category U)
  - Tree to be retained (T)
  - Tree Group (G), Woodland (W) or Hedgerow (H) to be retained
  - Root Protection Area (RPA)

| Rev   | Amendments     | Date           | By               | Chk                                 | Auth      |
|---|----------------|----------------|------------------|-------------------------------------|-----------|
| <br>www.slrconsulting.com |                |                |                  |                                     |           |
| Client<br>Juniper Energy Limited                                                                               |                |                |                  |                                     |           |
| Project<br>Manor Farm Cables<br>Laleham Substation Corridor                                                    |                |                |                  |                                     |           |
| Figure Title<br>Tree Removals and Retention Plan<br>Sheet 2 of 10                                              |                |                |                  |                                     |           |
| Scale<br>1:1000                                                                                                |                | @ A1           |                  | SLR Project No.<br>402.065673.00001 |           |
| Designed<br>AG                                                                                                 | Drawn<br>AG    | Checked<br>MMS | Authorised<br>RB |                                     |           |
| Date<br>JULY 25                                                                                                | Date<br>AUG 25 | Date<br>AUG 25 | Date<br>AUG 25   |                                     |           |
| Figure Number<br>402.065673.00001-ARB-D-001                                                                    |                |                |                  |                                     | Rev<br>01 |





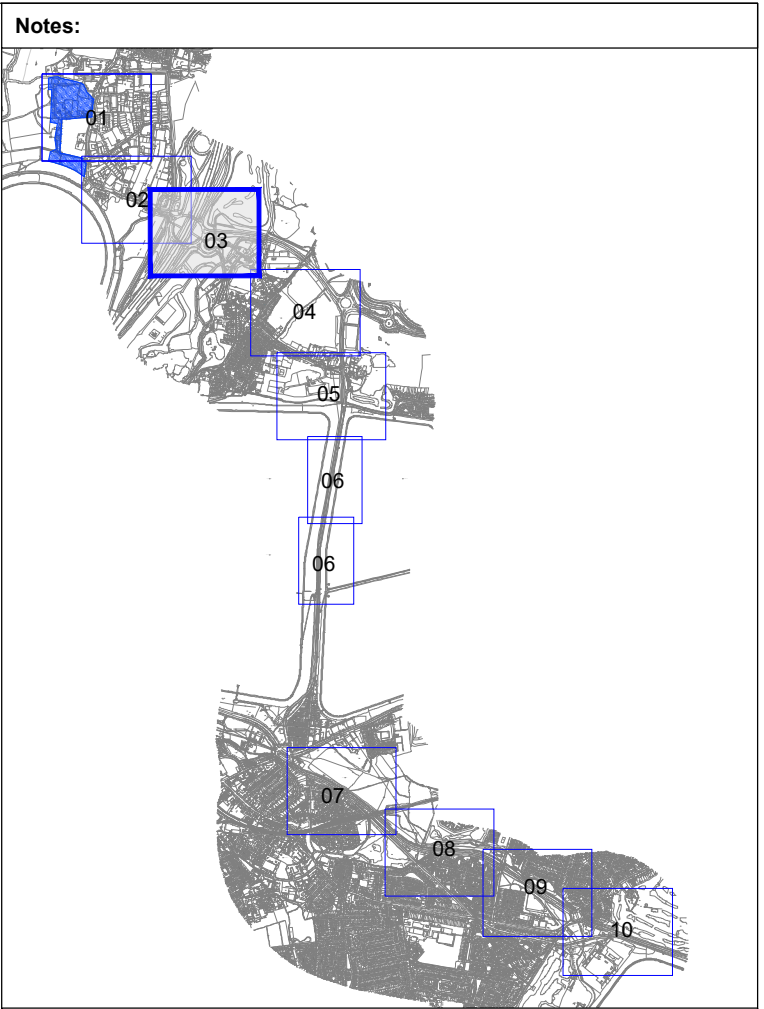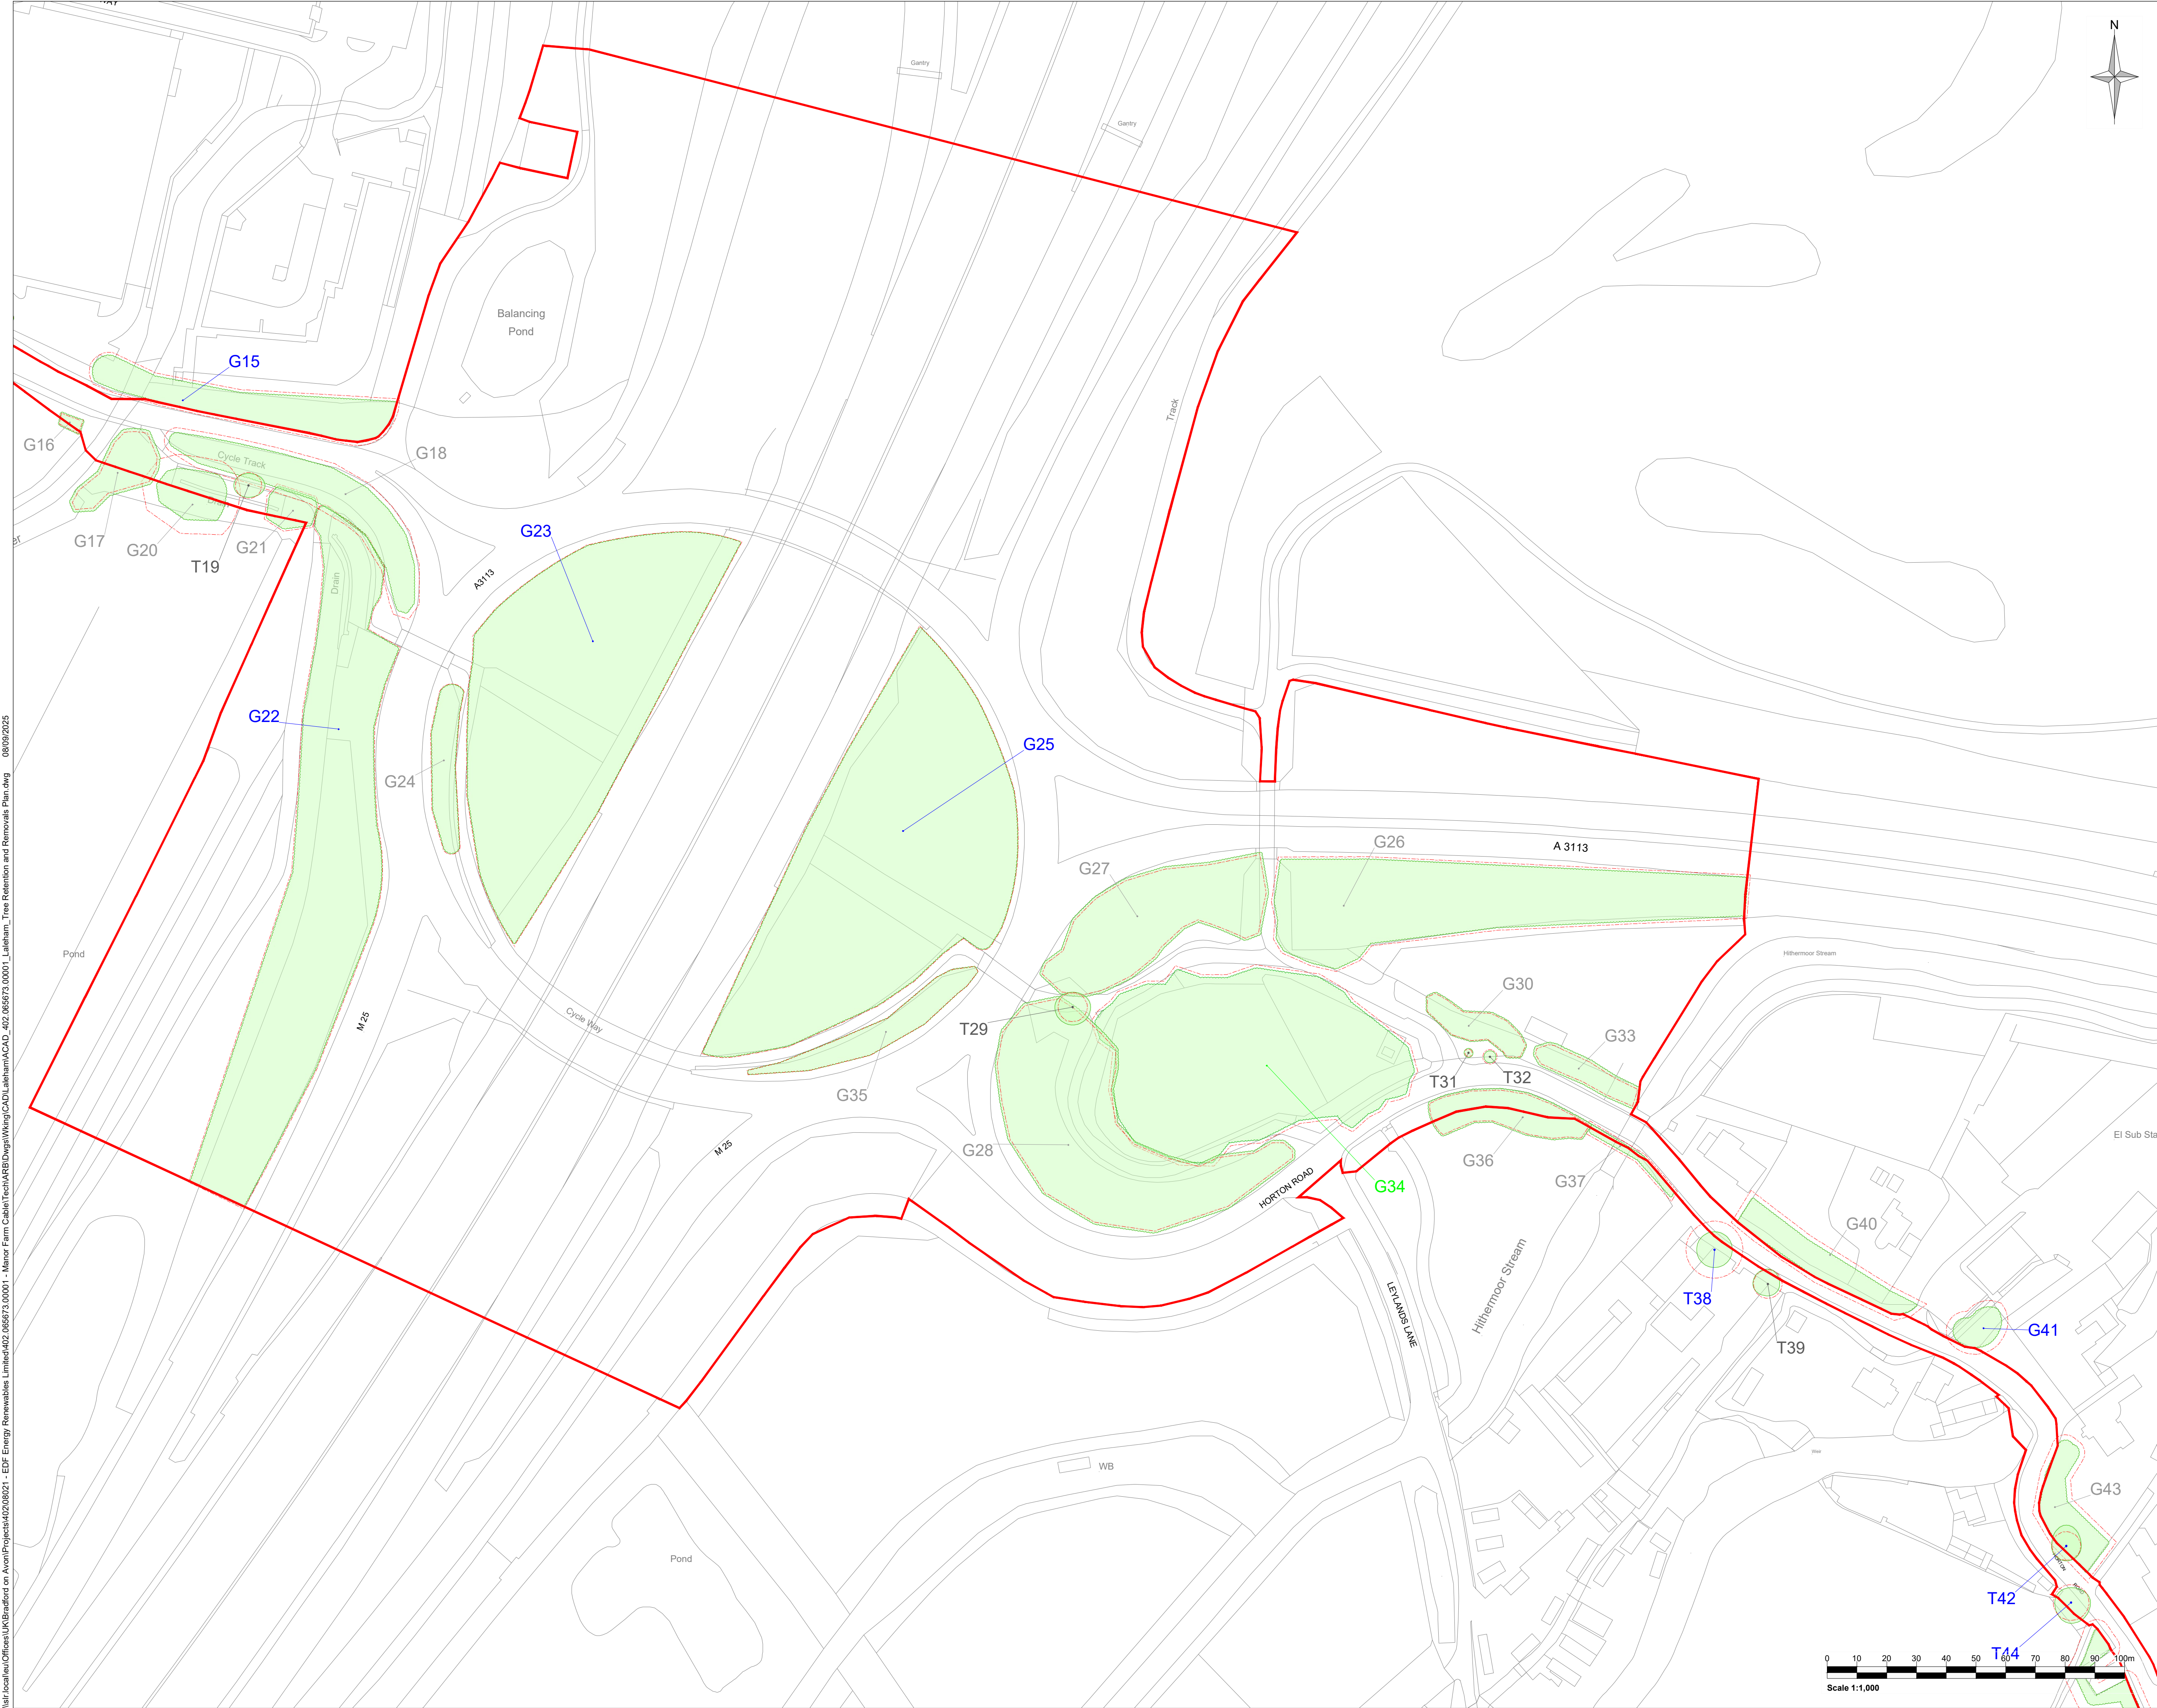

- Legend:
- Application Boundary
  - Tree of high quality and value (Category A)
  - Tree of moderate quality and value (Category B)
  - Tree of low quality and value (Category C)
  - Tree unsuitable for retention (Category U)
  - Tree to be retained (T)
  - Tree Group (G), Woodland (W) or Hedgerow (H) to be retained
  - Root Protection Area (RPA)

|   |                |                |                  |                                     |           |
|---|----------------|----------------|------------------|-------------------------------------|-----------|
| Rev   | Amendments     | Date           | By               | Chk                                 | Auth      |
| <br>www.slrconsulting.com |                |                |                  |                                     |           |
| Client<br>Juniper Energy Limited                                                                               |                |                |                  |                                     |           |
| Project<br>Manor Farm Cables<br>Laleham Substation Corridor                                                    |                |                |                  |                                     |           |
| Figure Title<br>Tree Removals and Retention Plan<br>Sheet 3 of 10                                              |                |                |                  |                                     |           |
| Scale<br>1:1000                                                                                                |                | @ A1           |                  | SLR Project No.<br>402.065673.00001 |           |
| Designed<br>AG                                                                                                 | Drawn<br>AG    | Checked<br>MMS | Authorised<br>RB |                                     |           |
| Date<br>JULY 25                                                                                                | Date<br>AUG 25 | Date<br>AUG 25 | Date<br>AUG 25   |                                     |           |
| Figure Number<br>402.065673.00001-ARB-D-002                                                                    |                |                |                  |                                     | Rev<br>01 |



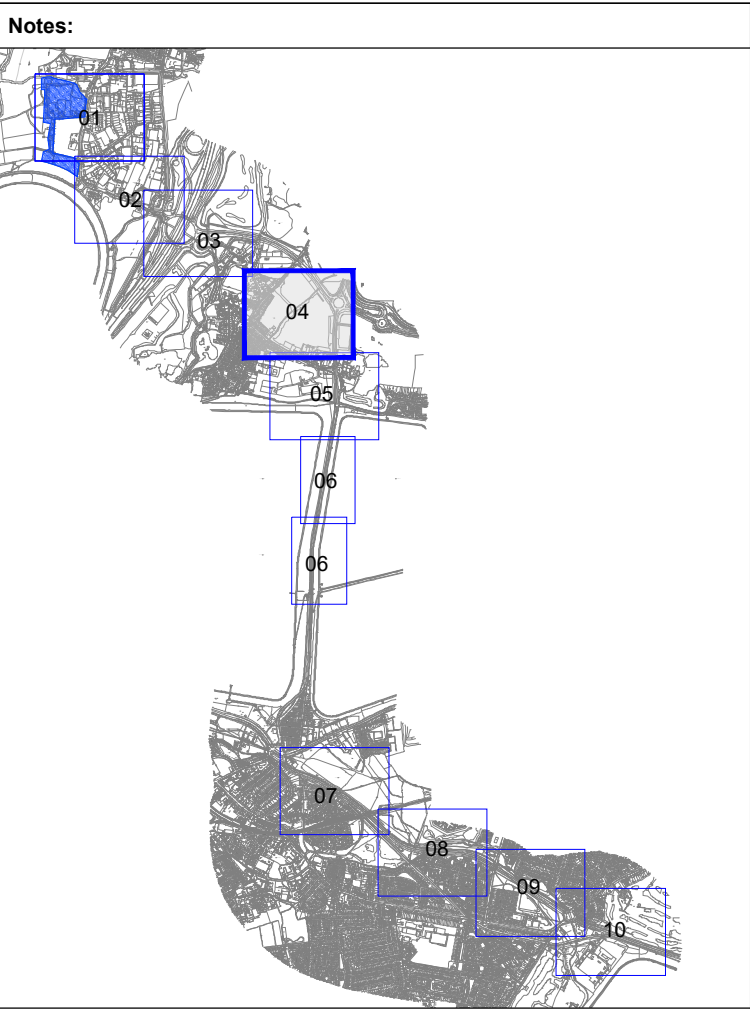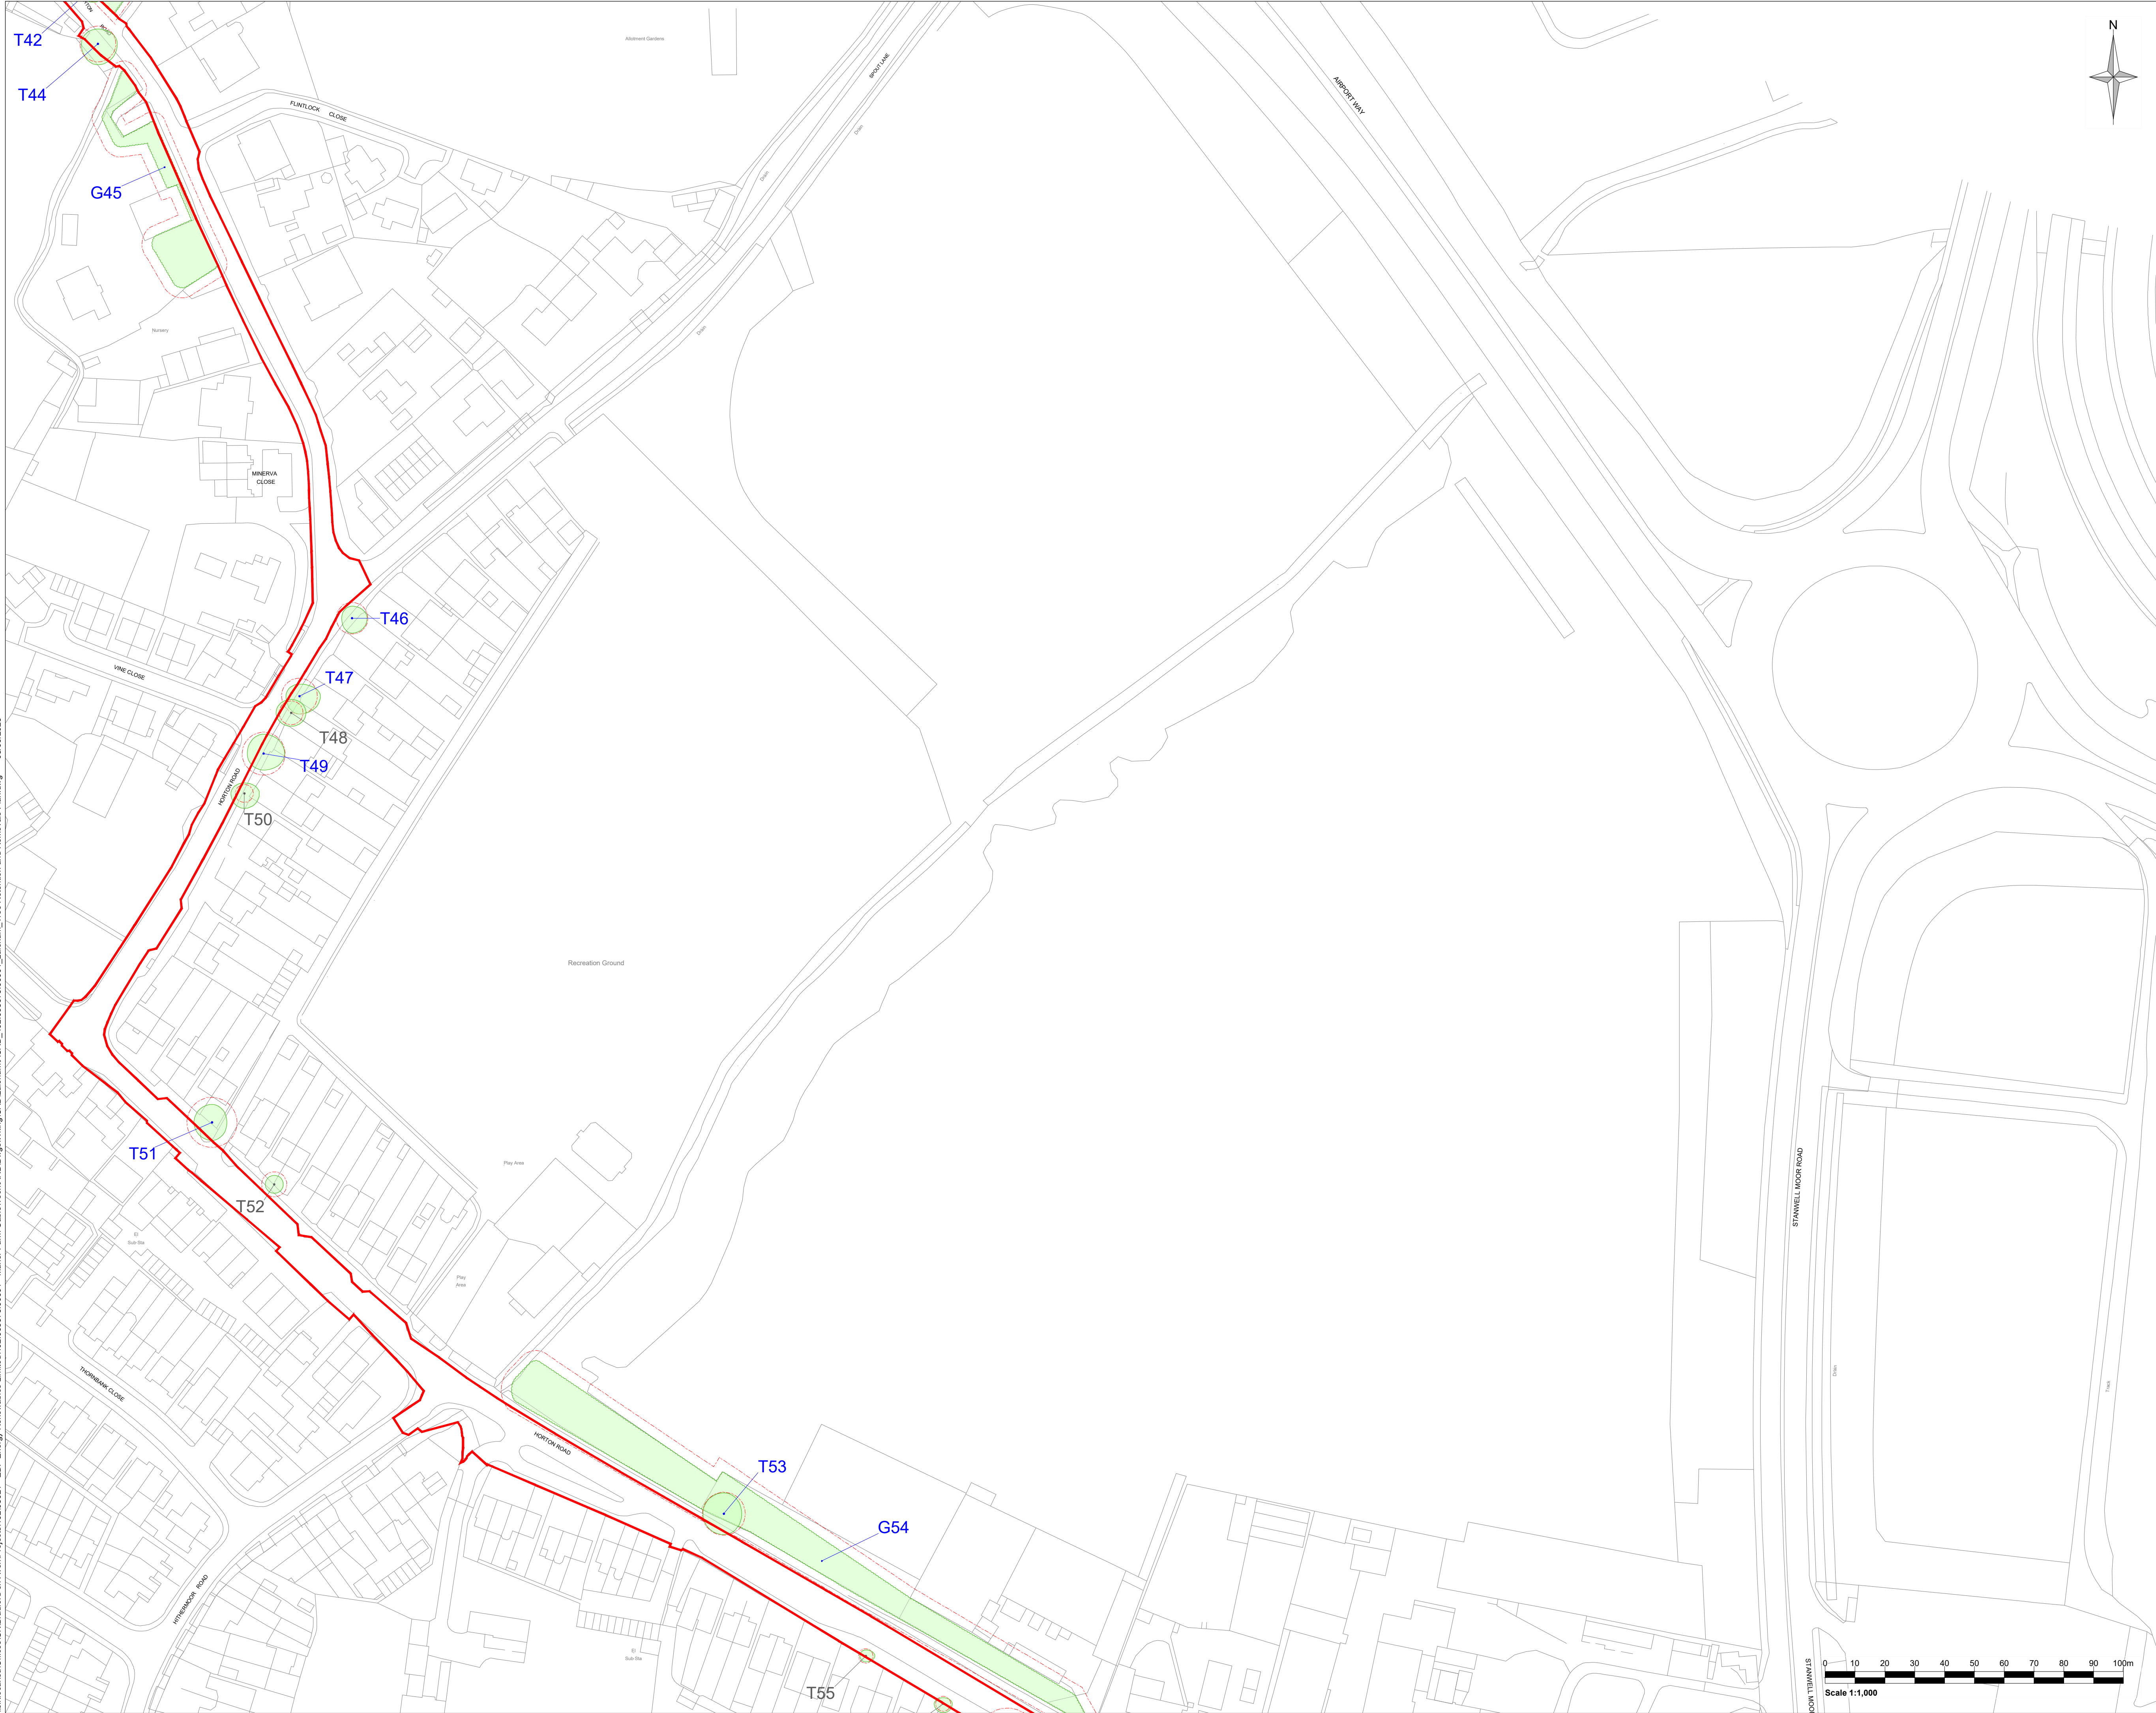

- Legend:
- Application Boundary
  - Tree of high quality and value (Category A)
  - Tree of moderate quality and value (Category B)
  - Tree of low quality and value (Category C)
  - Tree unsuitable for retention (Category U)
  - Tree to be retained (T)
  - Tree Group (G), Woodland (W) or Hedgerow (H) to be retained
  - Root Protection Area (RPA)

|     |            |      |    |     |      |
|-----|------------|------|----|-----|------|
| Rev | Amendments | Date | By | Chk | Auth |
|-----|------------|------|----|-----|------|



www.slrconsulting.com

Client

Juniper Energy Limited

Project

Manor Farm Cables  
Laleham Substation Corridor

Figure Title

Tree Removals and Retention Plan  
Sheet 4 of 10

|          |         |       |                 |                  |        |            |        |
|----------|---------|-------|-----------------|------------------|--------|------------|--------|
| Scale    | 1:1000  | @ A1  | SLR Project No. | 402.065673.00001 |        |            |        |
| Designed | AG      | Drawn | AG              | Checked          | MMS    | Authorised | RB     |
| Date     | JULY 25 | Date  | AUG 25          | Date             | AUG 25 | Date       | AUG 25 |

Figure Number



402.065673.00001-ARB-D-002

Rev

01




\\slf.local\au\Offices\UK\Bradford on Avon\Projects\402\08821 - EDF Energy Renewables Limited\402.065673.00001 - Manor Farm Cables\Tech\ARB\Drawings\Wking\CAD\Laleham\ACAD\_402.065673.00001 - Laleham - Tree Retention and Removals Plan.dwg 08/09/2025

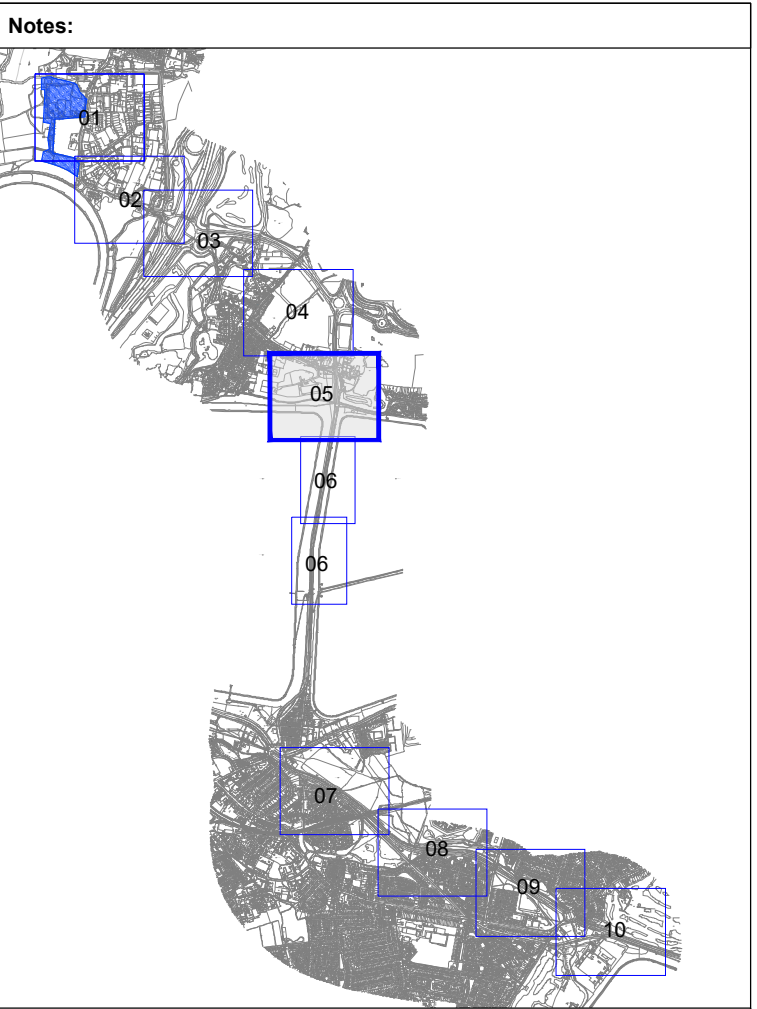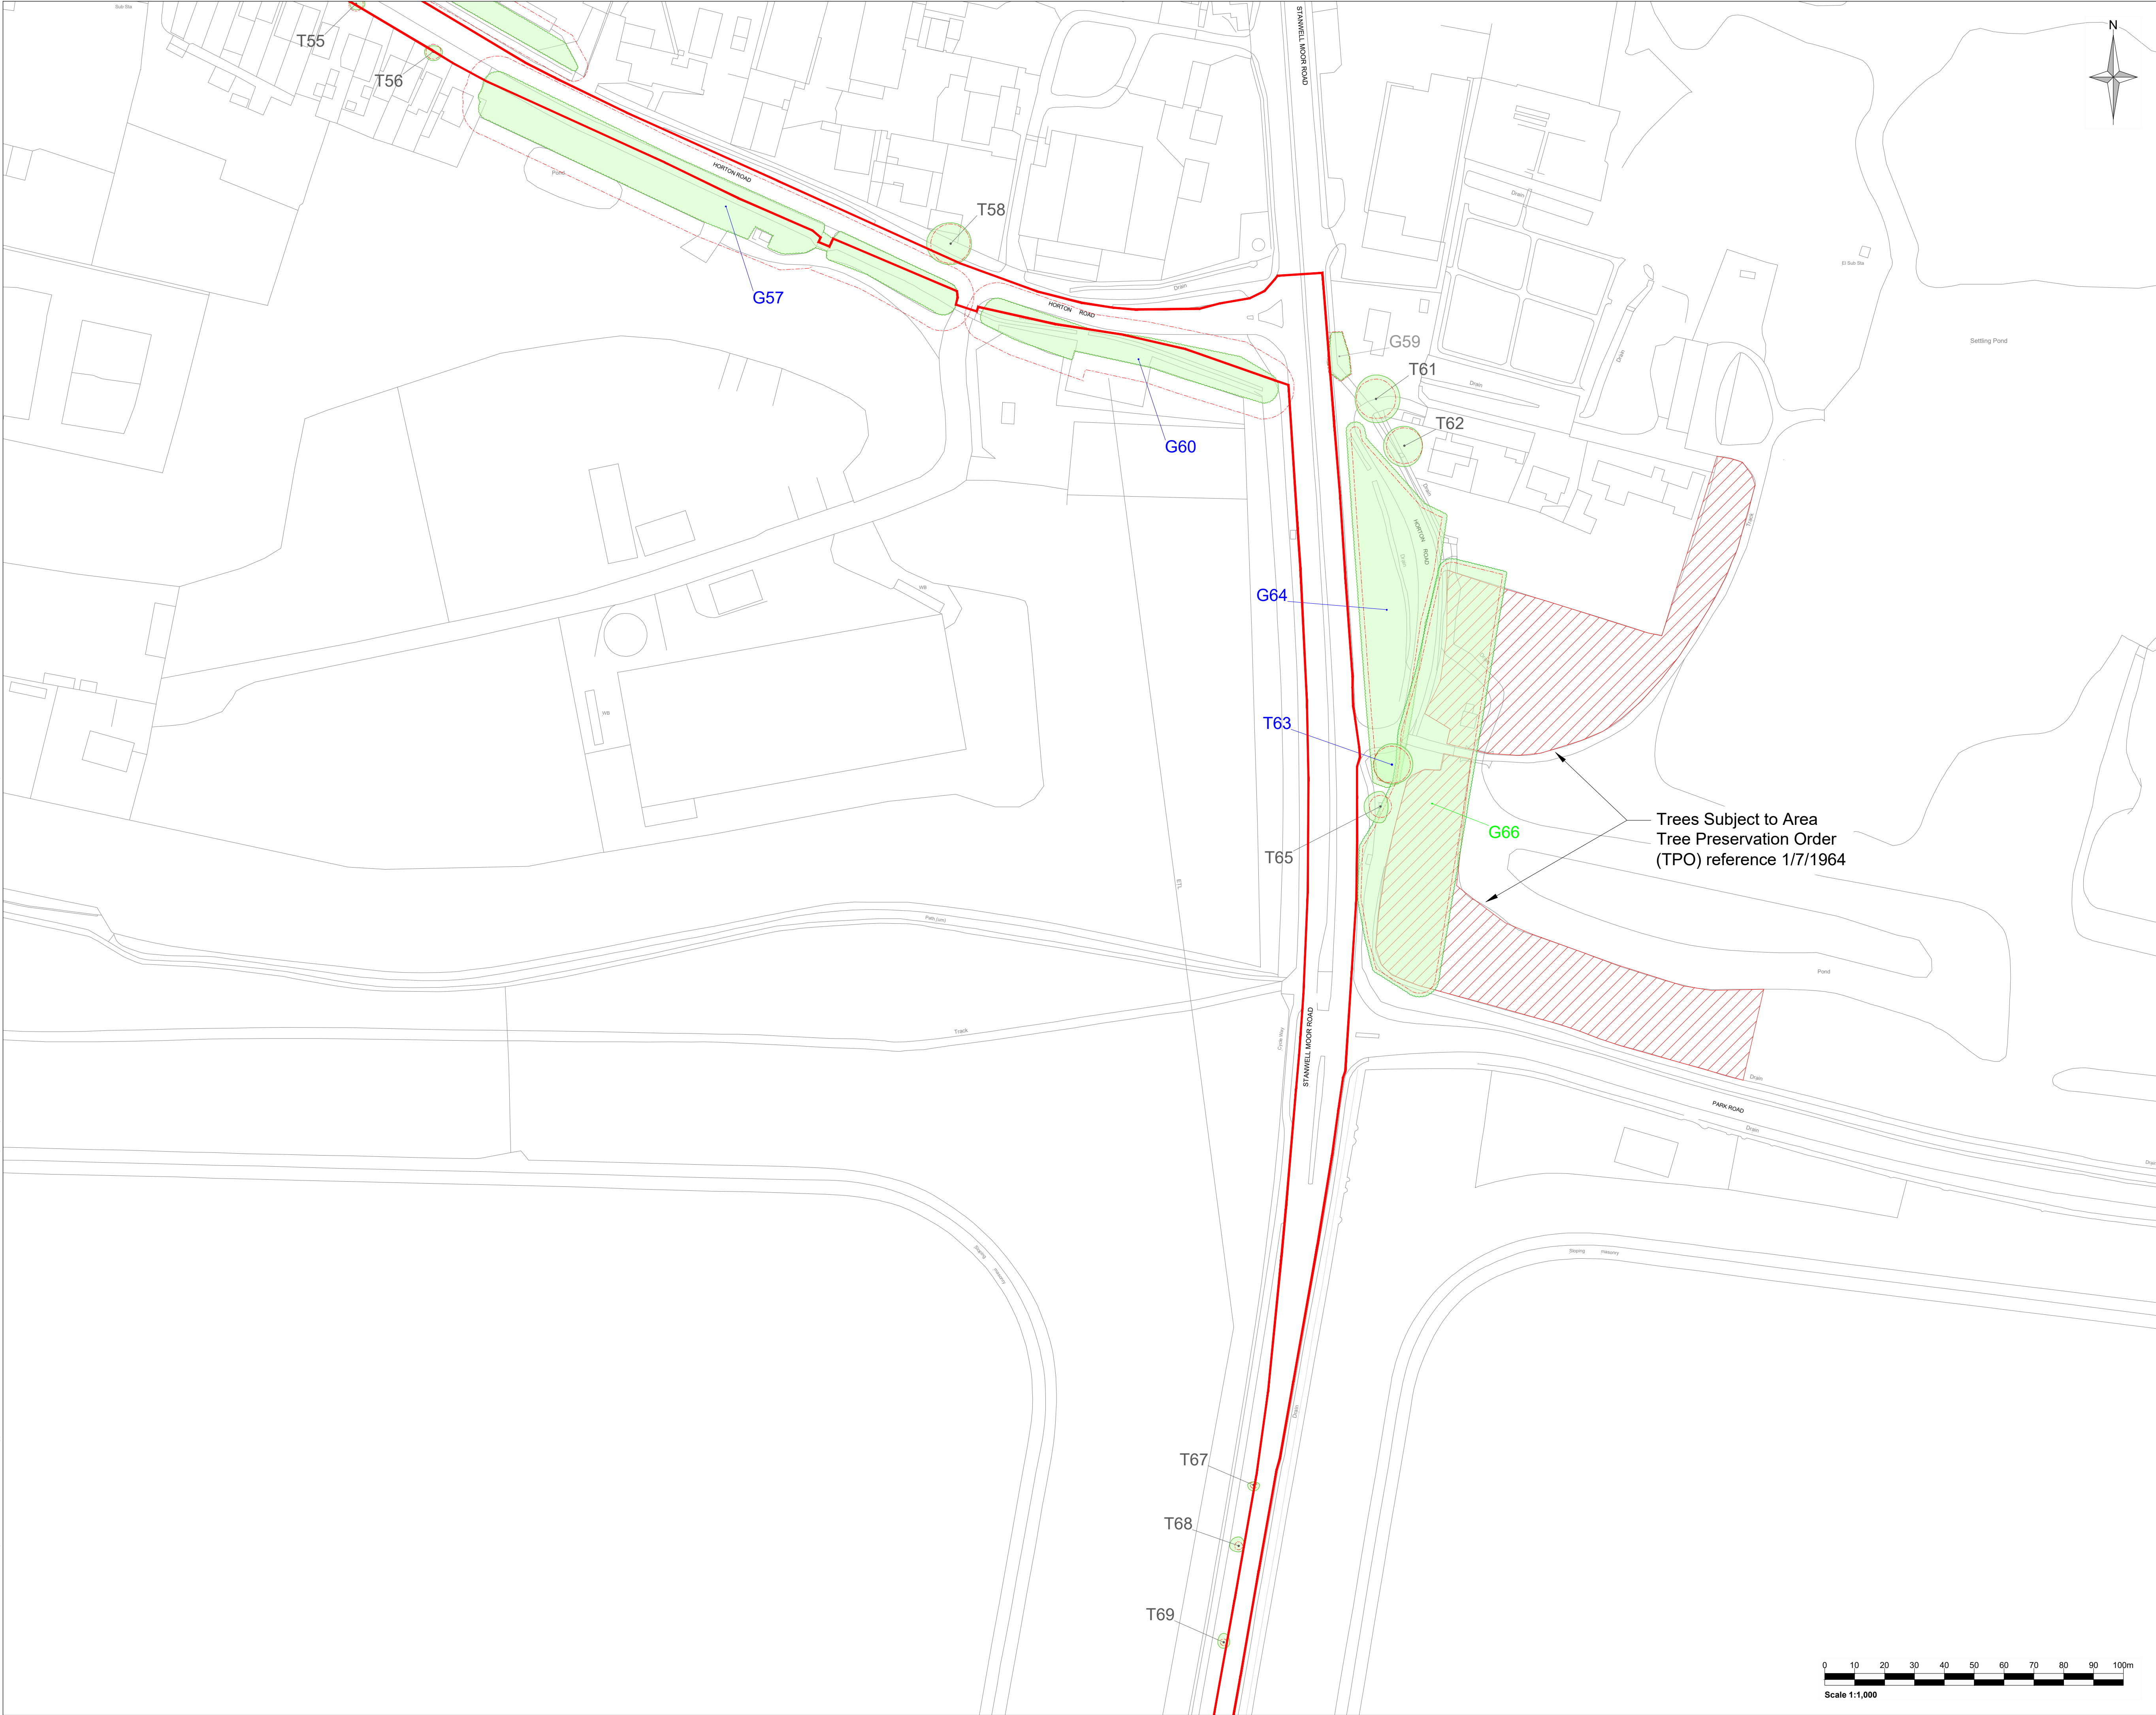



- Legend:
- Application Boundary
  - Tree of high quality and value (Category A)
  - Tree of moderate quality and value (Category B)
  - Tree of low quality and value (Category C)
  - Tree unsuitable for retention (Category U)
  - Tree to be retained (T)
  - Tree Group (G), Woodland (W) or Hedgerow (H) to be retained
  - Root Protection Area (RPA)

| Rev   | Amendments     | Date           | By               | Chk                                 | Auth      |
|---|----------------|----------------|------------------|-------------------------------------|-----------|
| <br>www.slrconsulting.com |                |                |                  |                                     |           |
| Client<br>Juniper Energy Limited                                                                               |                |                |                  |                                     |           |
| Project<br>Manor Farm Cables<br>Laleham Substation Corridor                                                    |                |                |                  |                                     |           |
| Figure Title<br>Tree Removals and Retention Plan<br>Sheet 5 of 10                                              |                |                |                  |                                     |           |
| Scale<br>1:1000                                                                                                |                | @ A1           |                  | SLR Project No.<br>402.065673.00001 |           |
| Designed<br>AG                                                                                                 | Drawn<br>AG    | Checked<br>MMS | Authorised<br>RB |                                     |           |
| Date<br>JULY 25                                                                                                | Date<br>AUG 25 | Date<br>AUG 25 | Date<br>AUG 25   |                                     |           |
| Figure Number<br>402.065673.00001-ARB-D-002                                                                    |                |                |                  |                                     | Rev<br>01 |

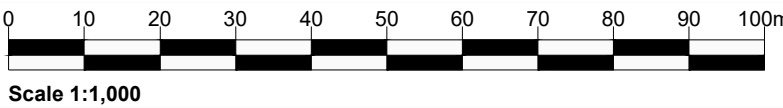

Scale 1:1,000



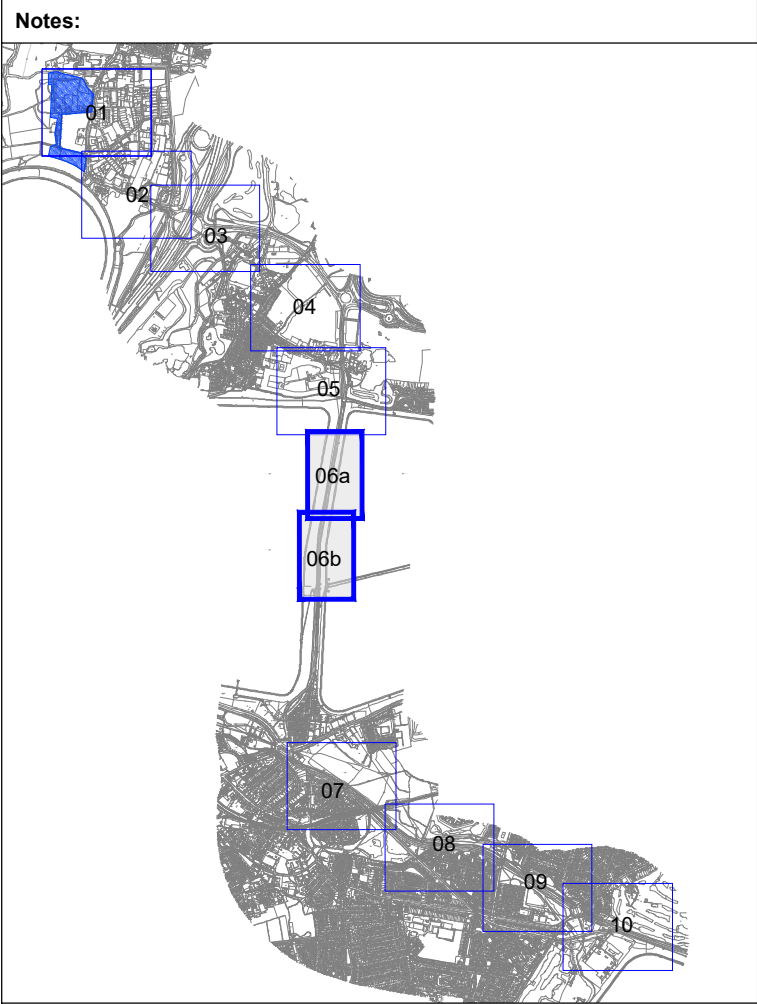
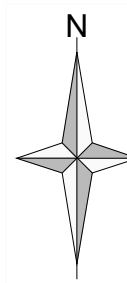


- Notes:
- Legend:
- Application Boundary
  - Tree of high quality and value (Category A)
  - Tree of moderate quality and value (Category B)
  - Tree of low quality and value (Category C)
  - Tree unsuitable for retention (Category U)
  - Tree to be retained (T)
  - Tree Group (G), Woodland (W) or Hedgerow (H) to be retained
  - Root Protection Area (RPA)

|   |                |                |                  |                                     |           |
|---|----------------|----------------|------------------|-------------------------------------|-----------|
| Rev   | Amendments     | Date           | By               | Chk                                 | Auth      |
| <br>www.slrconsulting.com |                |                |                  |                                     |           |
| Client<br>Juniper Energy Limited                                                                               |                |                |                  |                                     |           |
| Project<br>Manor Farm Cables<br>Laleham Substation Corridor                                                    |                |                |                  |                                     |           |
| Figure Title<br>Tree Removals and Retention Plan<br>Sheet 6 of 10                                              |                |                |                  |                                     |           |
| Scale<br>1:1000                                                                                                |                | @ A1           |                  | SLR Project No.<br>402.065673.00001 |           |
| Designed<br>AG                                                                                                 | Drawn<br>AG    | Checked<br>MMS | Authorised<br>RB |                                     |           |
| Date<br>JULY 25                                                                                                | Date<br>AUG 25 | Date<br>AUG 25 | Date<br>AUG 25   |                                     |           |
| Figure Number<br>402.065673.00001-ARB-D-002                                                                    |                |                |                  |                                     | Rev<br>01 |



\\slr.local\au\Offices\UK\Bradford on Avon\Projects\402\065673\00001 - Manor Farm Cable\Tech\ARB\Drawings\KingCAD\Laleham\ACAD\_402\_065673\_00001\_Laleham\_Tree Retention and Removals Plan.dwg 08/09/2025

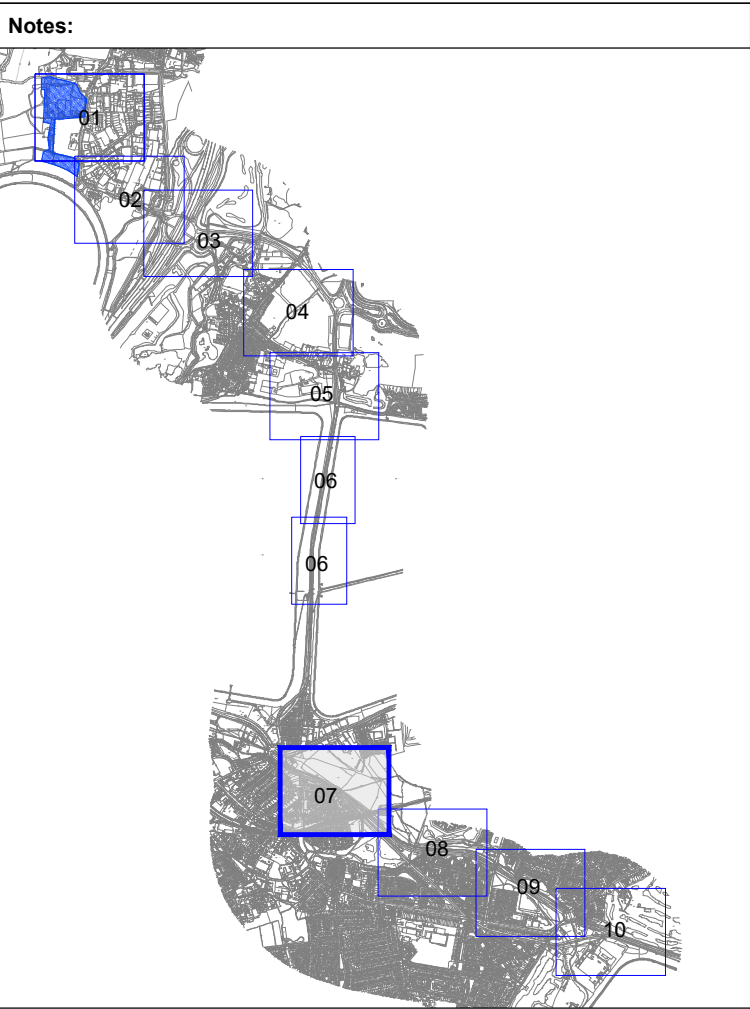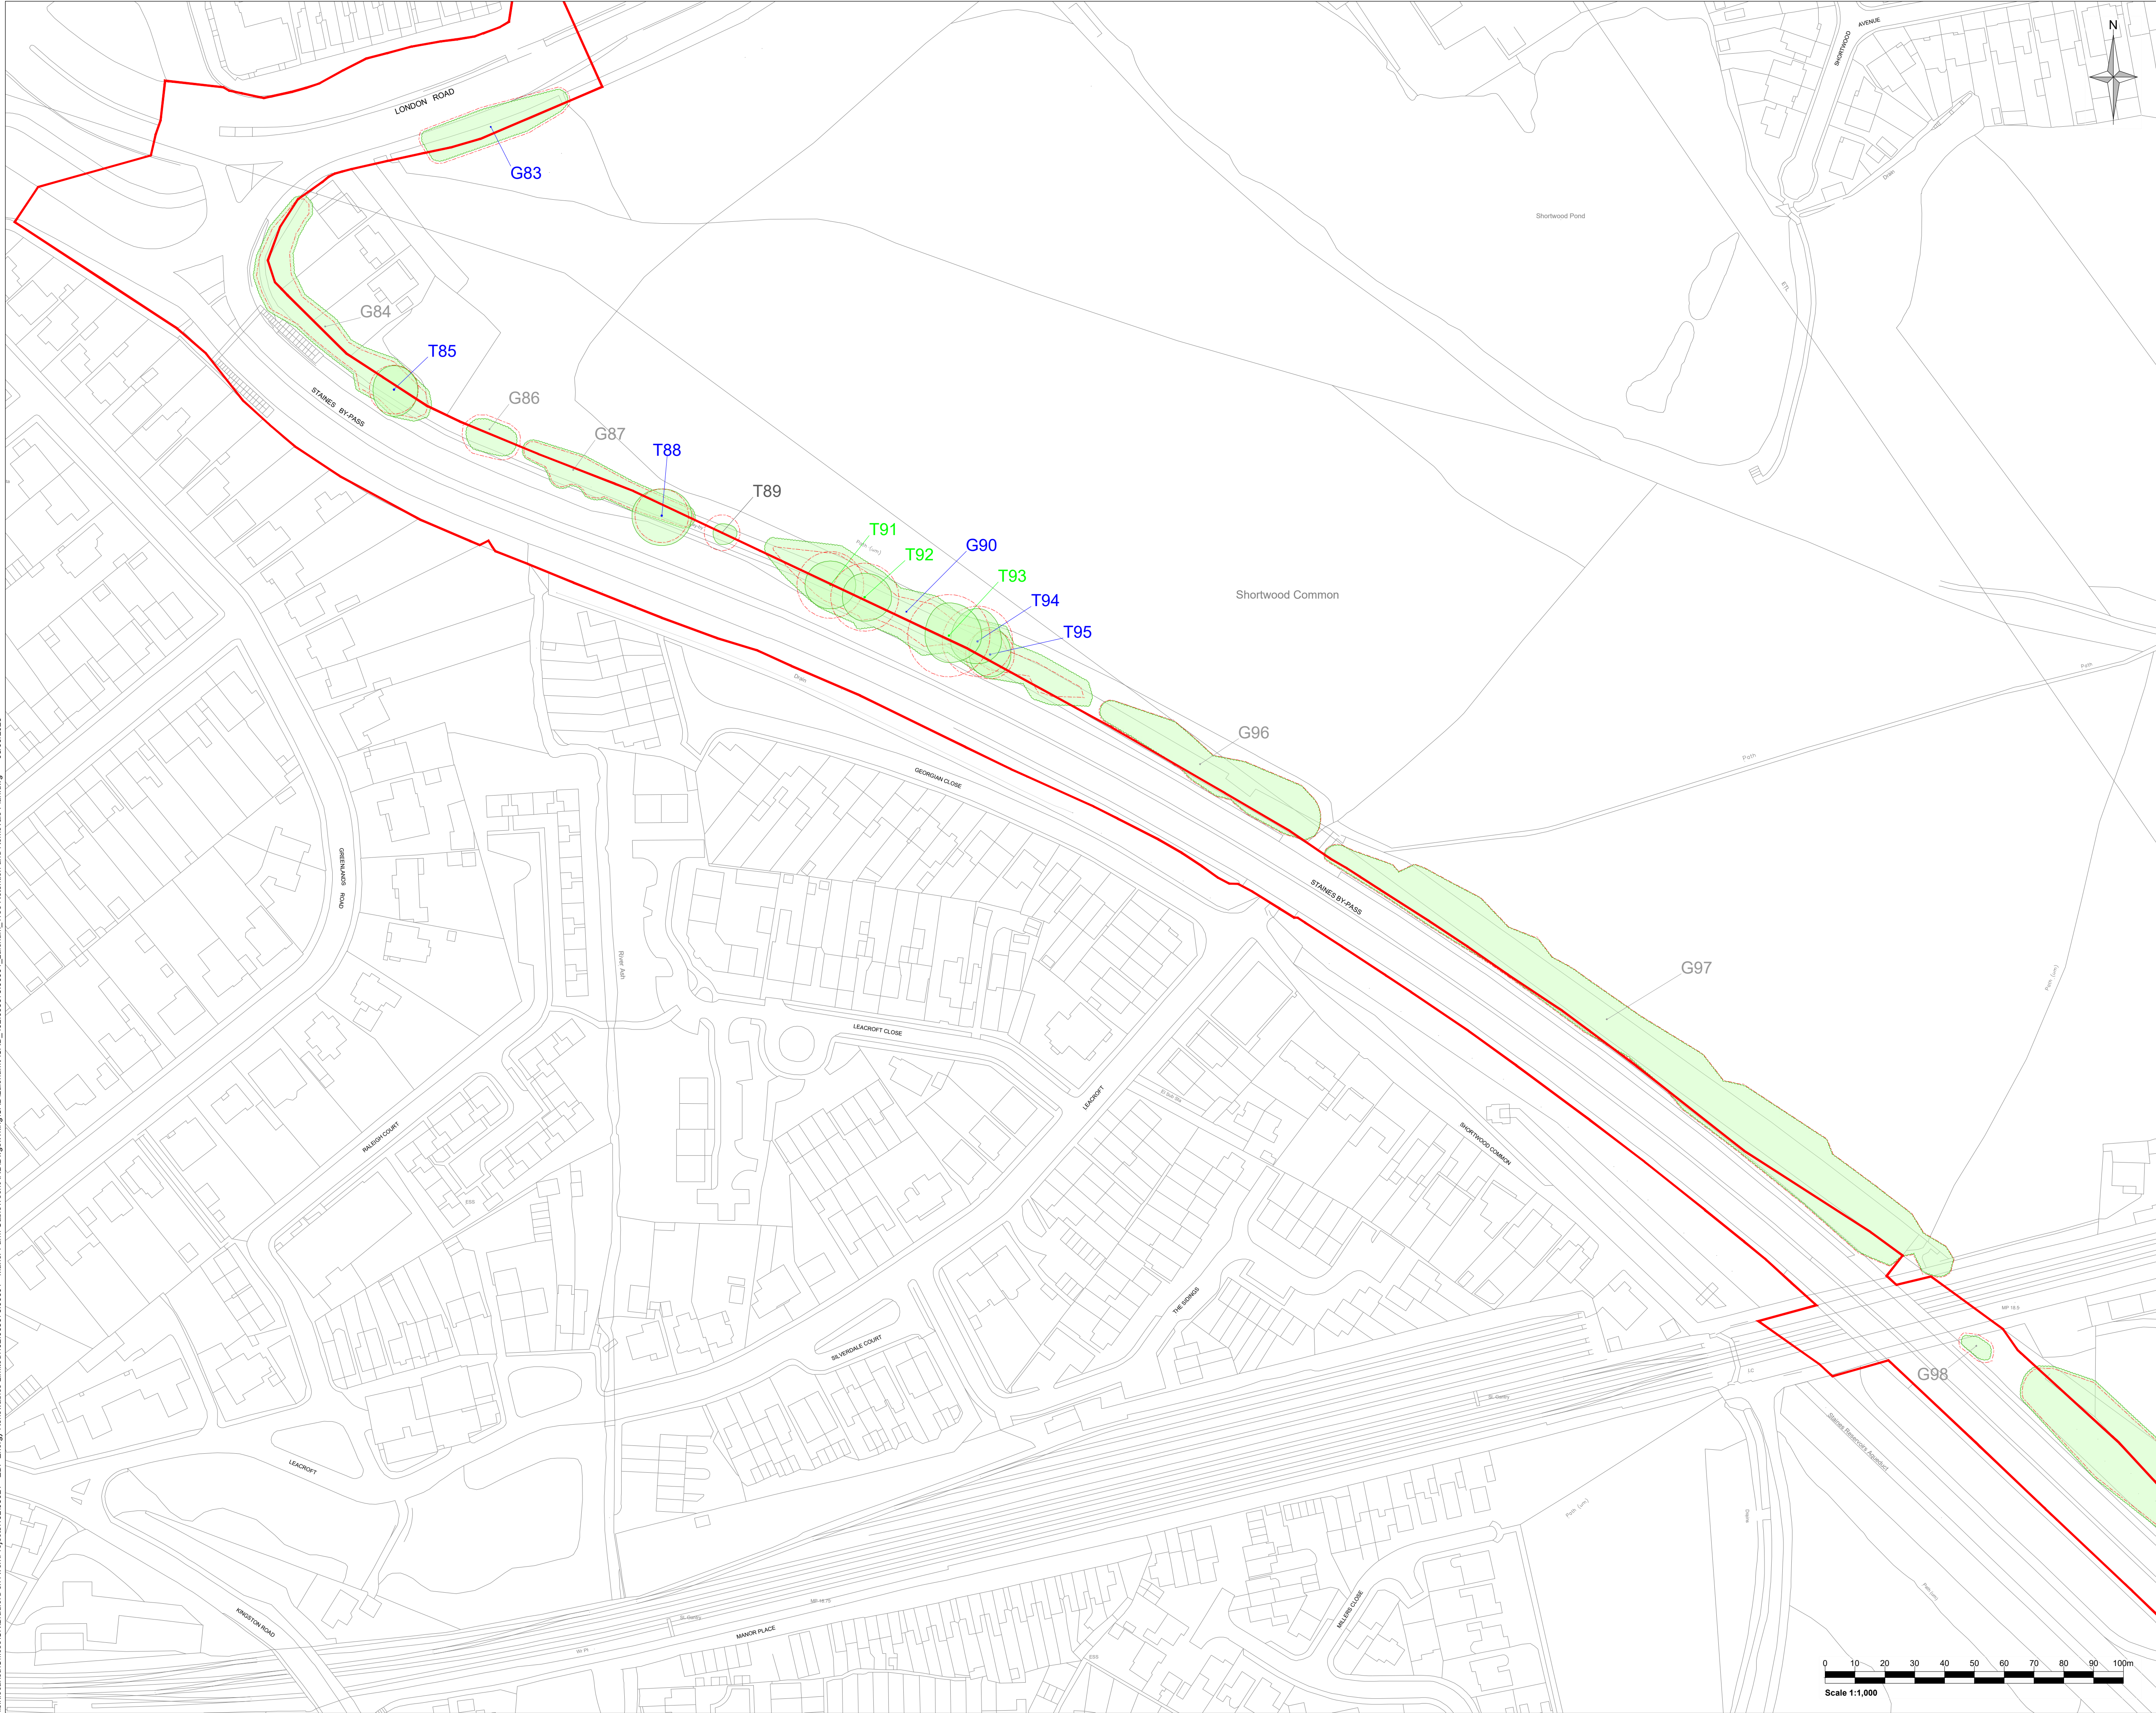

- Legend:
- Application Boundary
  - T1 Tree of high quality and value (Category A)
  - T1 Tree of moderate quality and value (Category B)
  - T1 Tree of low quality and value (Category C)
  - T1 Tree unsuitable for retention (Category U)
  - Tree to be retained (T)
  - Tree Group (G), Woodland (W) or Hedgerow (H) to be retained
  - Root Protection Area (RPA)

|     |            |      |    |     |      |
|-----|------------|------|----|-----|------|
| Rev | Amendments | Date | By | Chk | Auth |
|-----|------------|------|----|-----|------|



www.slrconsulting.com


Client  
Juniper Energy Limited

Project  
Manor Farm Cables  
Laleham Substation Corridor

Figure Title  
Tree Removals and Retention Plan  
Sheet 7 of 10




|                 |                |                                     |
|-----------------|----------------|-------------------------------------|
| Scale<br>1:1000 | @ A1           | SLR Project No.<br>402.065673.00001 |
| Designed<br>AG  | Drawn<br>AG    | Checked<br>MMS                      |
| Date<br>JULY 25 | Date<br>AUG 25 | Date<br>AUG 25                      |

|                                             |           |
|---------------------------------------------|-----------|
| Figure Number<br>402.065673.00001-ARB-D-002 | Rev<br>01 |
|---------------------------------------------|-----------|

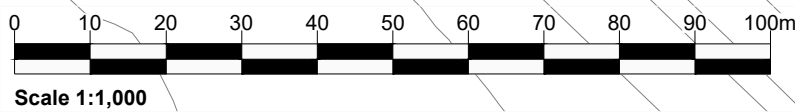




\\slr\local\au\Offices\UK\Bradford on Avon\Projects\402\065673\00001 - Manor Farm Cable\Tech\ARB\Drawings\Wkng\CAD\Laleham\ACAD\_402\_065673\_00001\_Laleham\_Tree Retention and Removals Plan.dwg 08/09/2025

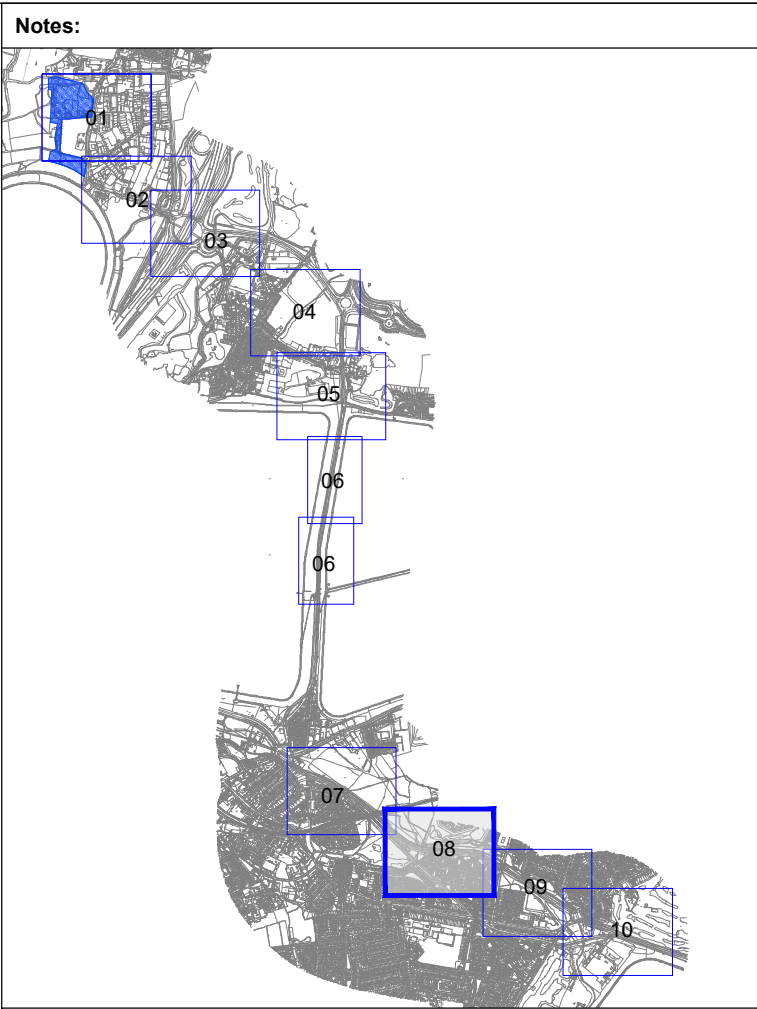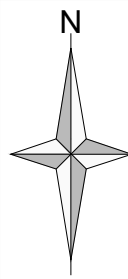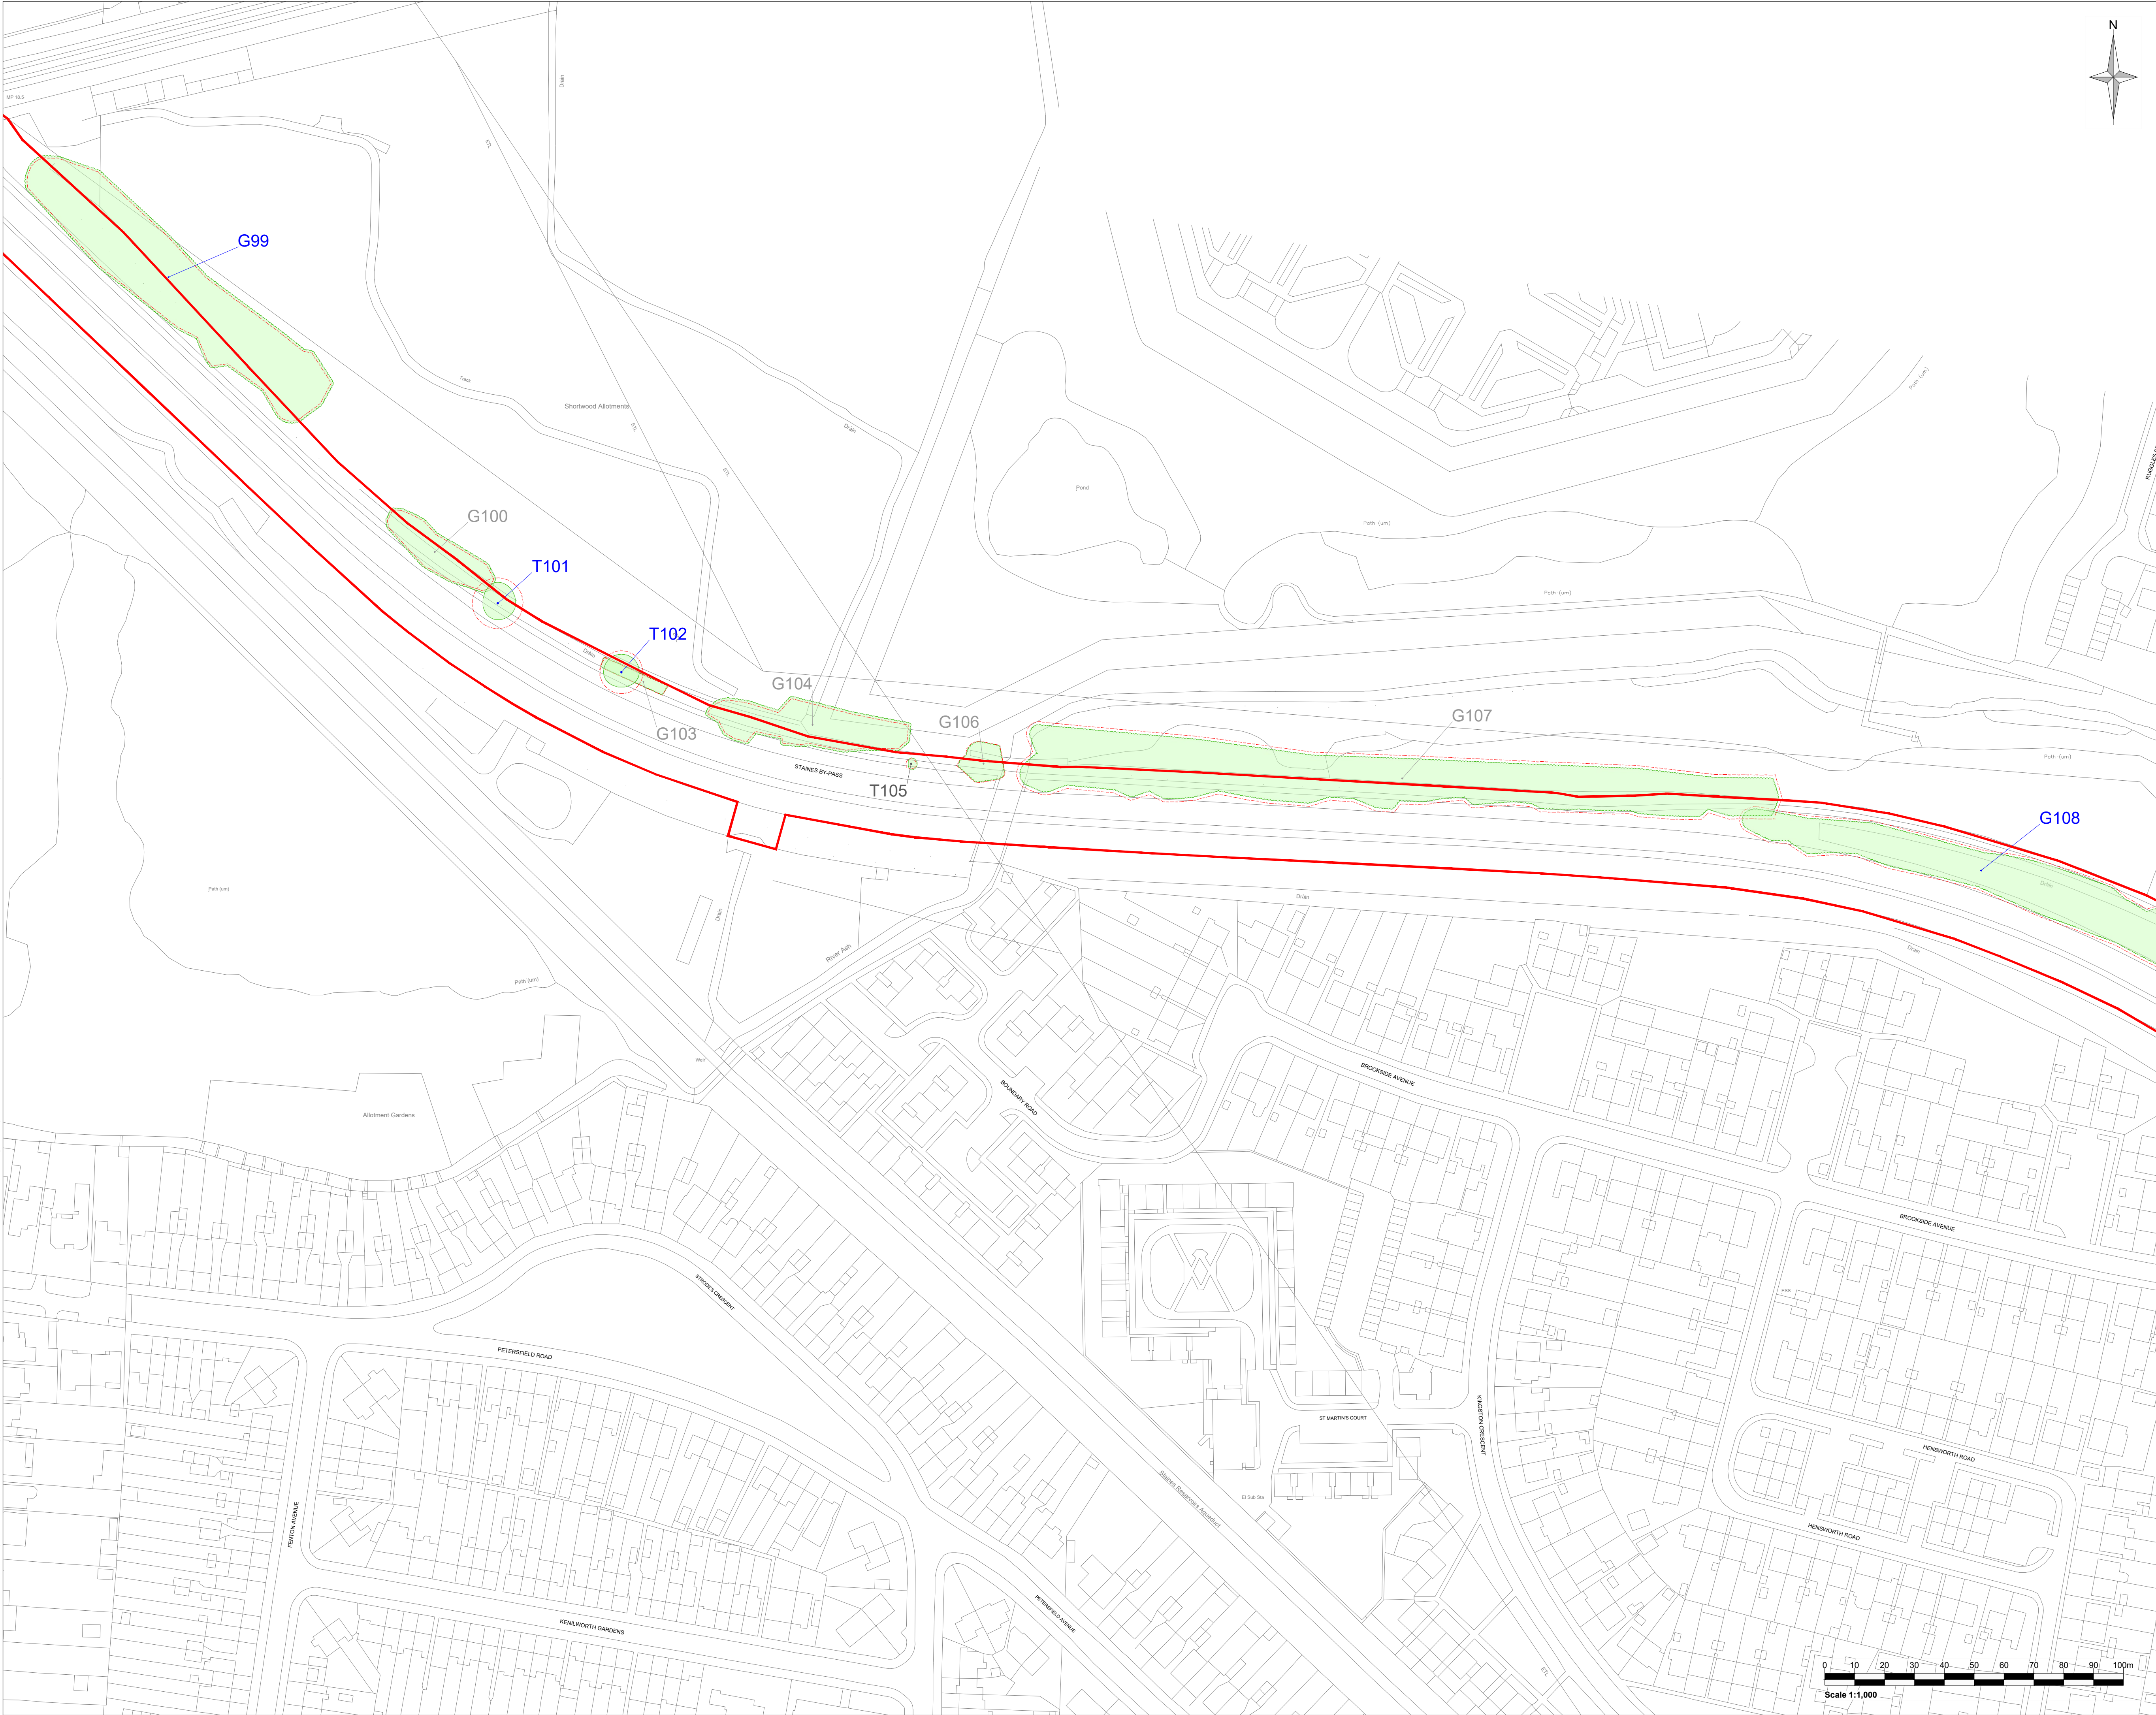


- Legend:
- Application Boundary
  - Tree of high quality and value (Category A)
  - Tree of moderate quality and value (Category B)
  - Tree of low quality and value (Category C)
  - Tree unsuitable for retention (Category U)
  - Tree to be retained (T)
  - Tree Group (G), Woodland (W) or Hedgerow (H) to be retained
  - Root Protection Area (RPA)

|   |                |                |                  |                                     |           |
|---|----------------|----------------|------------------|-------------------------------------|-----------|
| Rev   | Amendments     | Date           | By               | Chk                                 | Auth      |
| <br>www.slrconsulting.com |                |                |                  |                                     |           |
| Client<br>Juniper Energy Limited                                                                               |                |                |                  |                                     |           |
| Project<br>Manor Farm Cables<br>Laleham Substation Corridor                                                    |                |                |                  |                                     |           |
| Figure Title<br>Tree Removals and Retention Plan<br>Sheet 8 of 10                                              |                |                |                  |                                     |           |
| Scale<br>1:1000                                                                                                |                | @ A1           |                  | SLR Project No.<br>402.065673.00001 |           |
| Designed<br>AG                                                                                                 | Drawn<br>AG    | Checked<br>MMS | Authorised<br>RB |                                     |           |
| Date<br>JULY 25                                                                                                | Date<br>AUG 25 | Date<br>AUG 25 | Date<br>AUG 25   |                                     |           |
| Figure Number<br>402.065673.00001-ARB-D-002                                                                    |                |                |                  |                                     | Rev<br>01 |

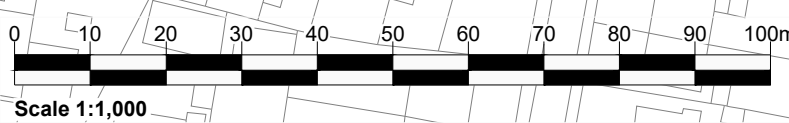



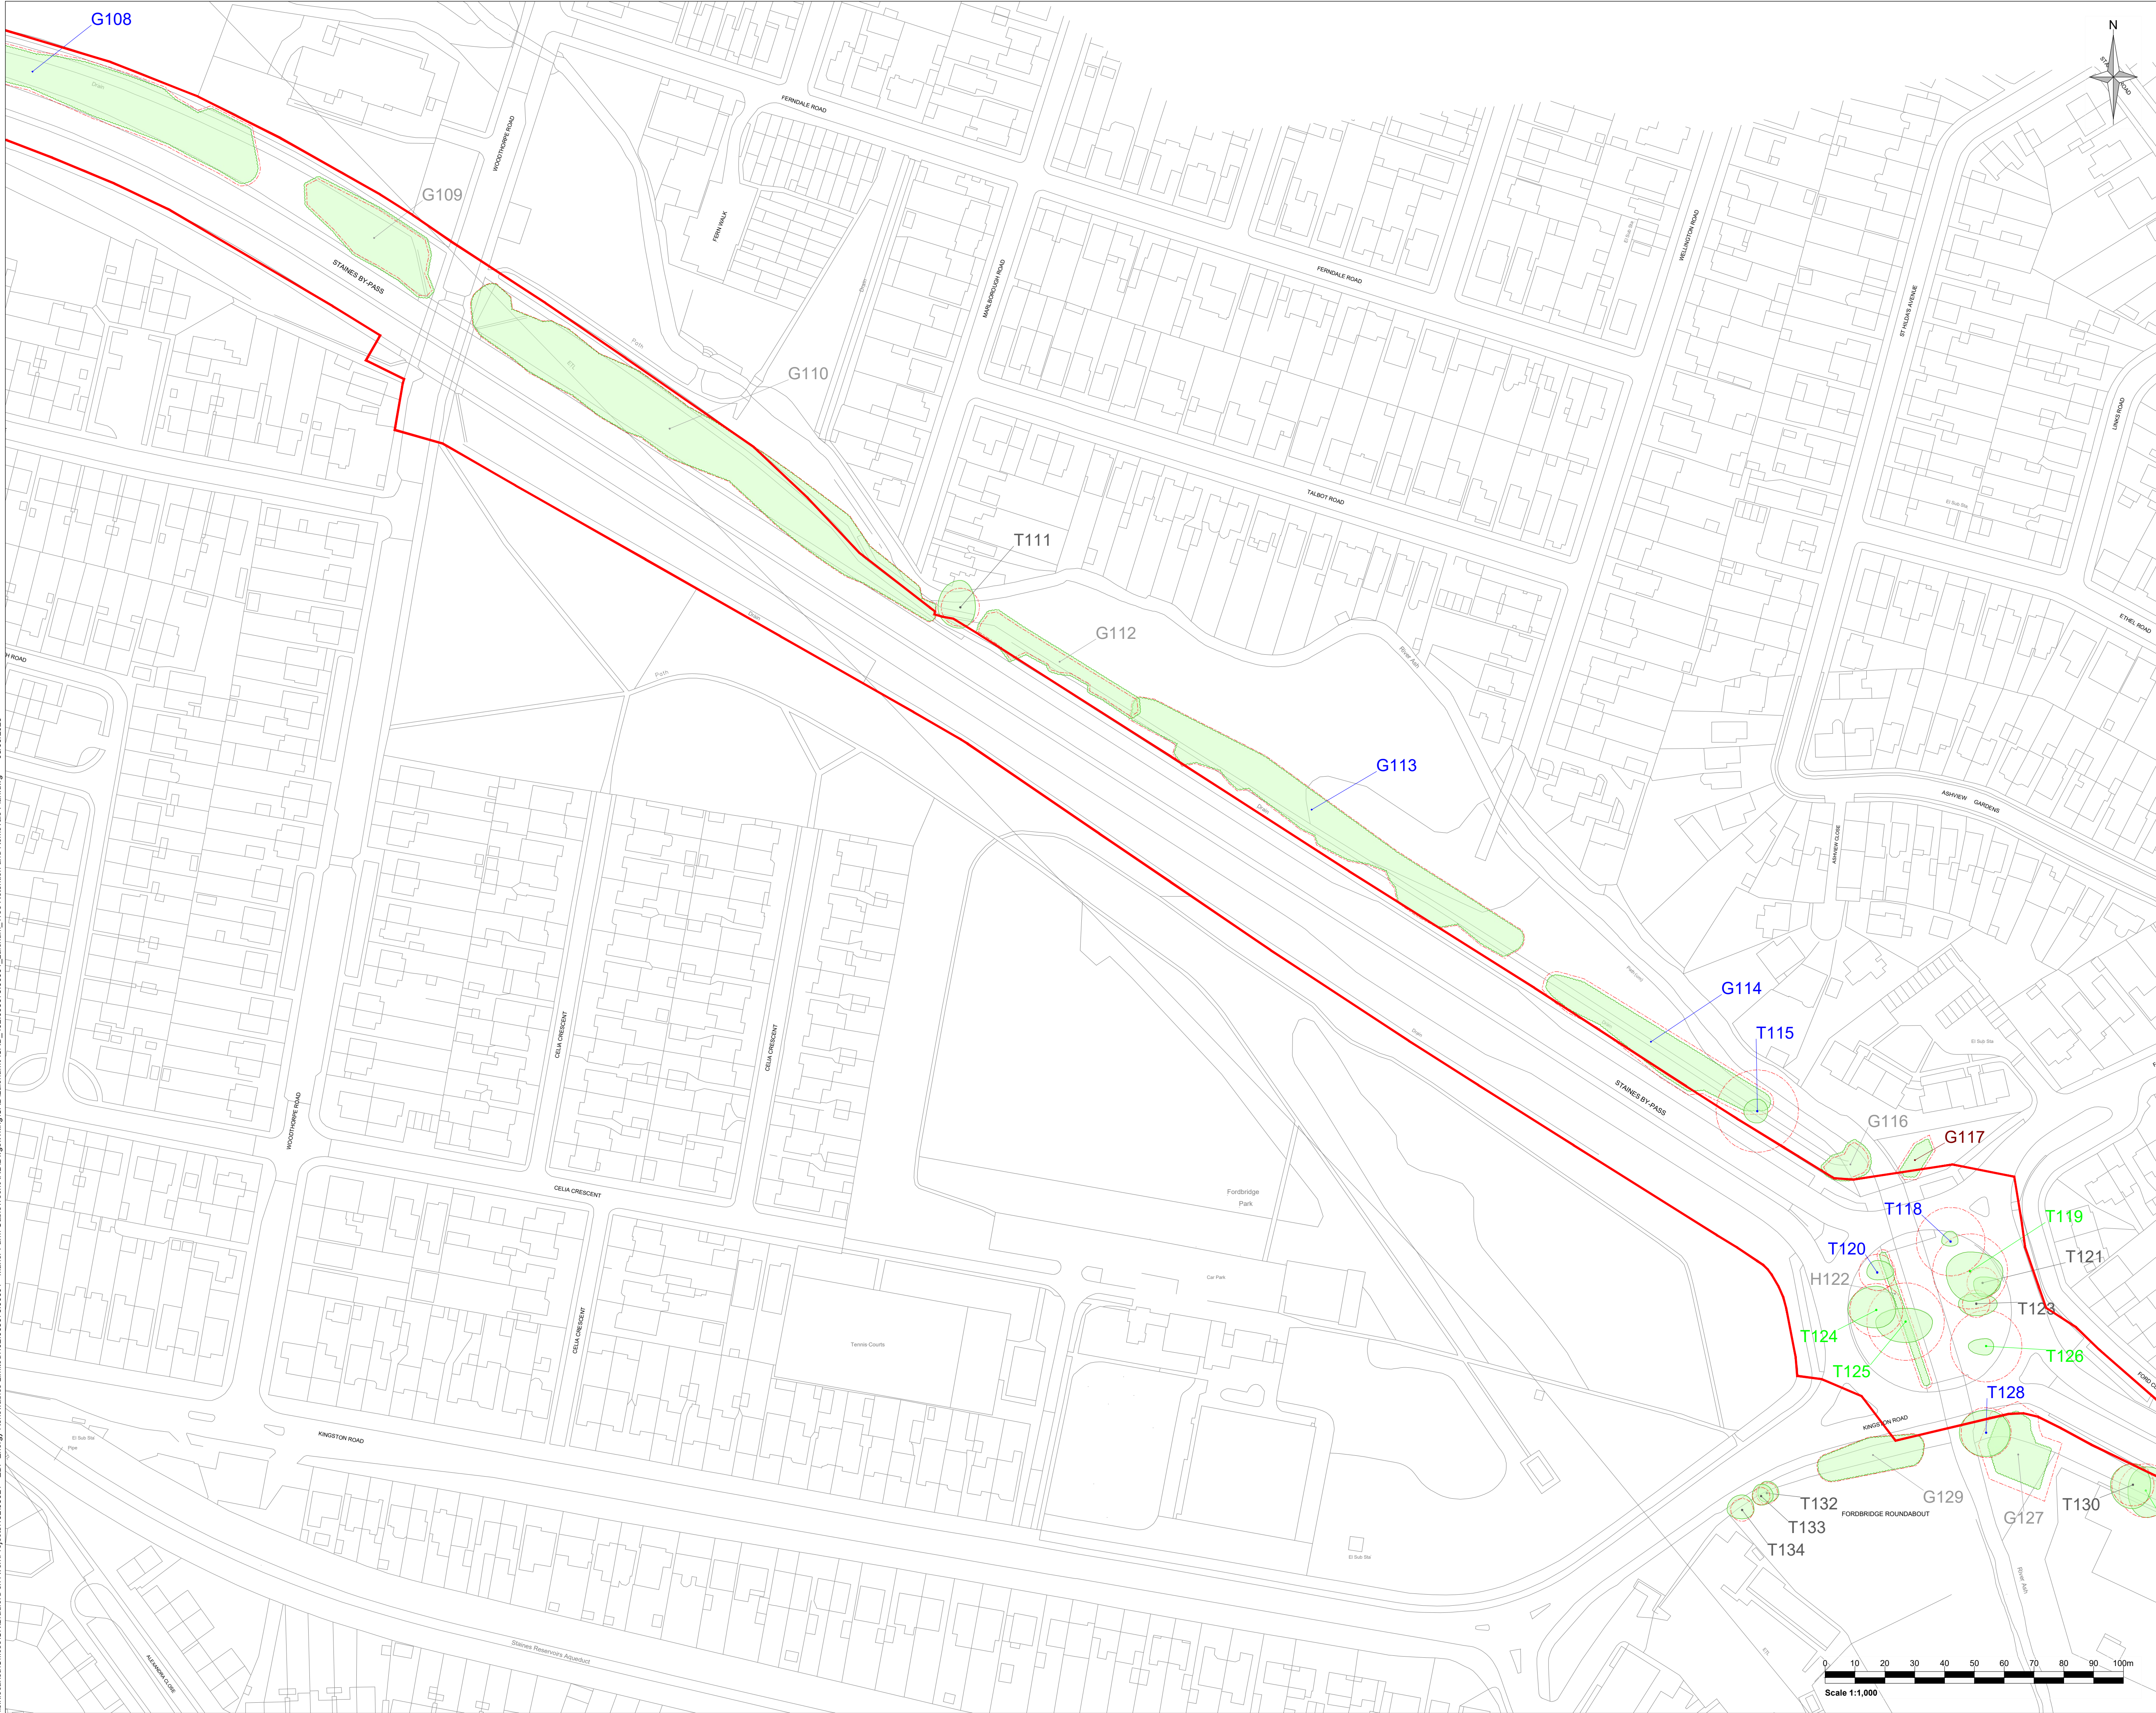


- Legend:
- Application Boundary
  - Tree of high quality and value (Category A)
  - Tree of moderate quality and value (Category B)
  - Tree of low quality and value (Category C)
  - Tree unsuitable for retention (Category U)
  - Tree to be retained (T)
  - Tree Group (G), Woodland (W) or Hedgerow (H) to be retained
  - Root Protection Area (RPA)

| Rev   | Amendments     | Date           | By               | Chk                                 | Auth      |
|---|----------------|----------------|------------------|-------------------------------------|-----------|
| <br>www.slrconsulting.com |                |                |                  |                                     |           |
| Client<br>Juniper Energy Limited                                                                               |                |                |                  |                                     |           |
| Project<br>Manor Farm Cables<br>Laleham Substation Corridor                                                    |                |                |                  |                                     |           |
| Figure Title<br>Tree Removals and Retention Plan<br>Sheet 9 of 10                                              |                |                |                  |                                     |           |
| Scale<br>1:1000                                                                                                |                | @ A1           |                  | SLR Project No.<br>402.065673.00001 |           |
| Designed<br>AG                                                                                                 | Drawn<br>AG    | Checked<br>MMS | Authorised<br>RB |                                     |           |
| Date<br>JULY 25                                                                                                | Date<br>AUG 25 | Date<br>AUG 25 | Date<br>AUG 25   |                                     |           |
| Figure Number<br>402.065673.00001-ARB-D-002                                                                    |                |                |                  |                                     | Rev<br>01 |



\\slf.local\au\Offices\UK\Bradford on Avon\Projects\402\065673\00001 - Manor Farm Cable\Tech\ARB\Drawings\Wkng\CAD\Laleham\ACAD\_402\_065673\_00001\_Laleham\_Tree Retention and Removals Plan.dwg 08/09/2025

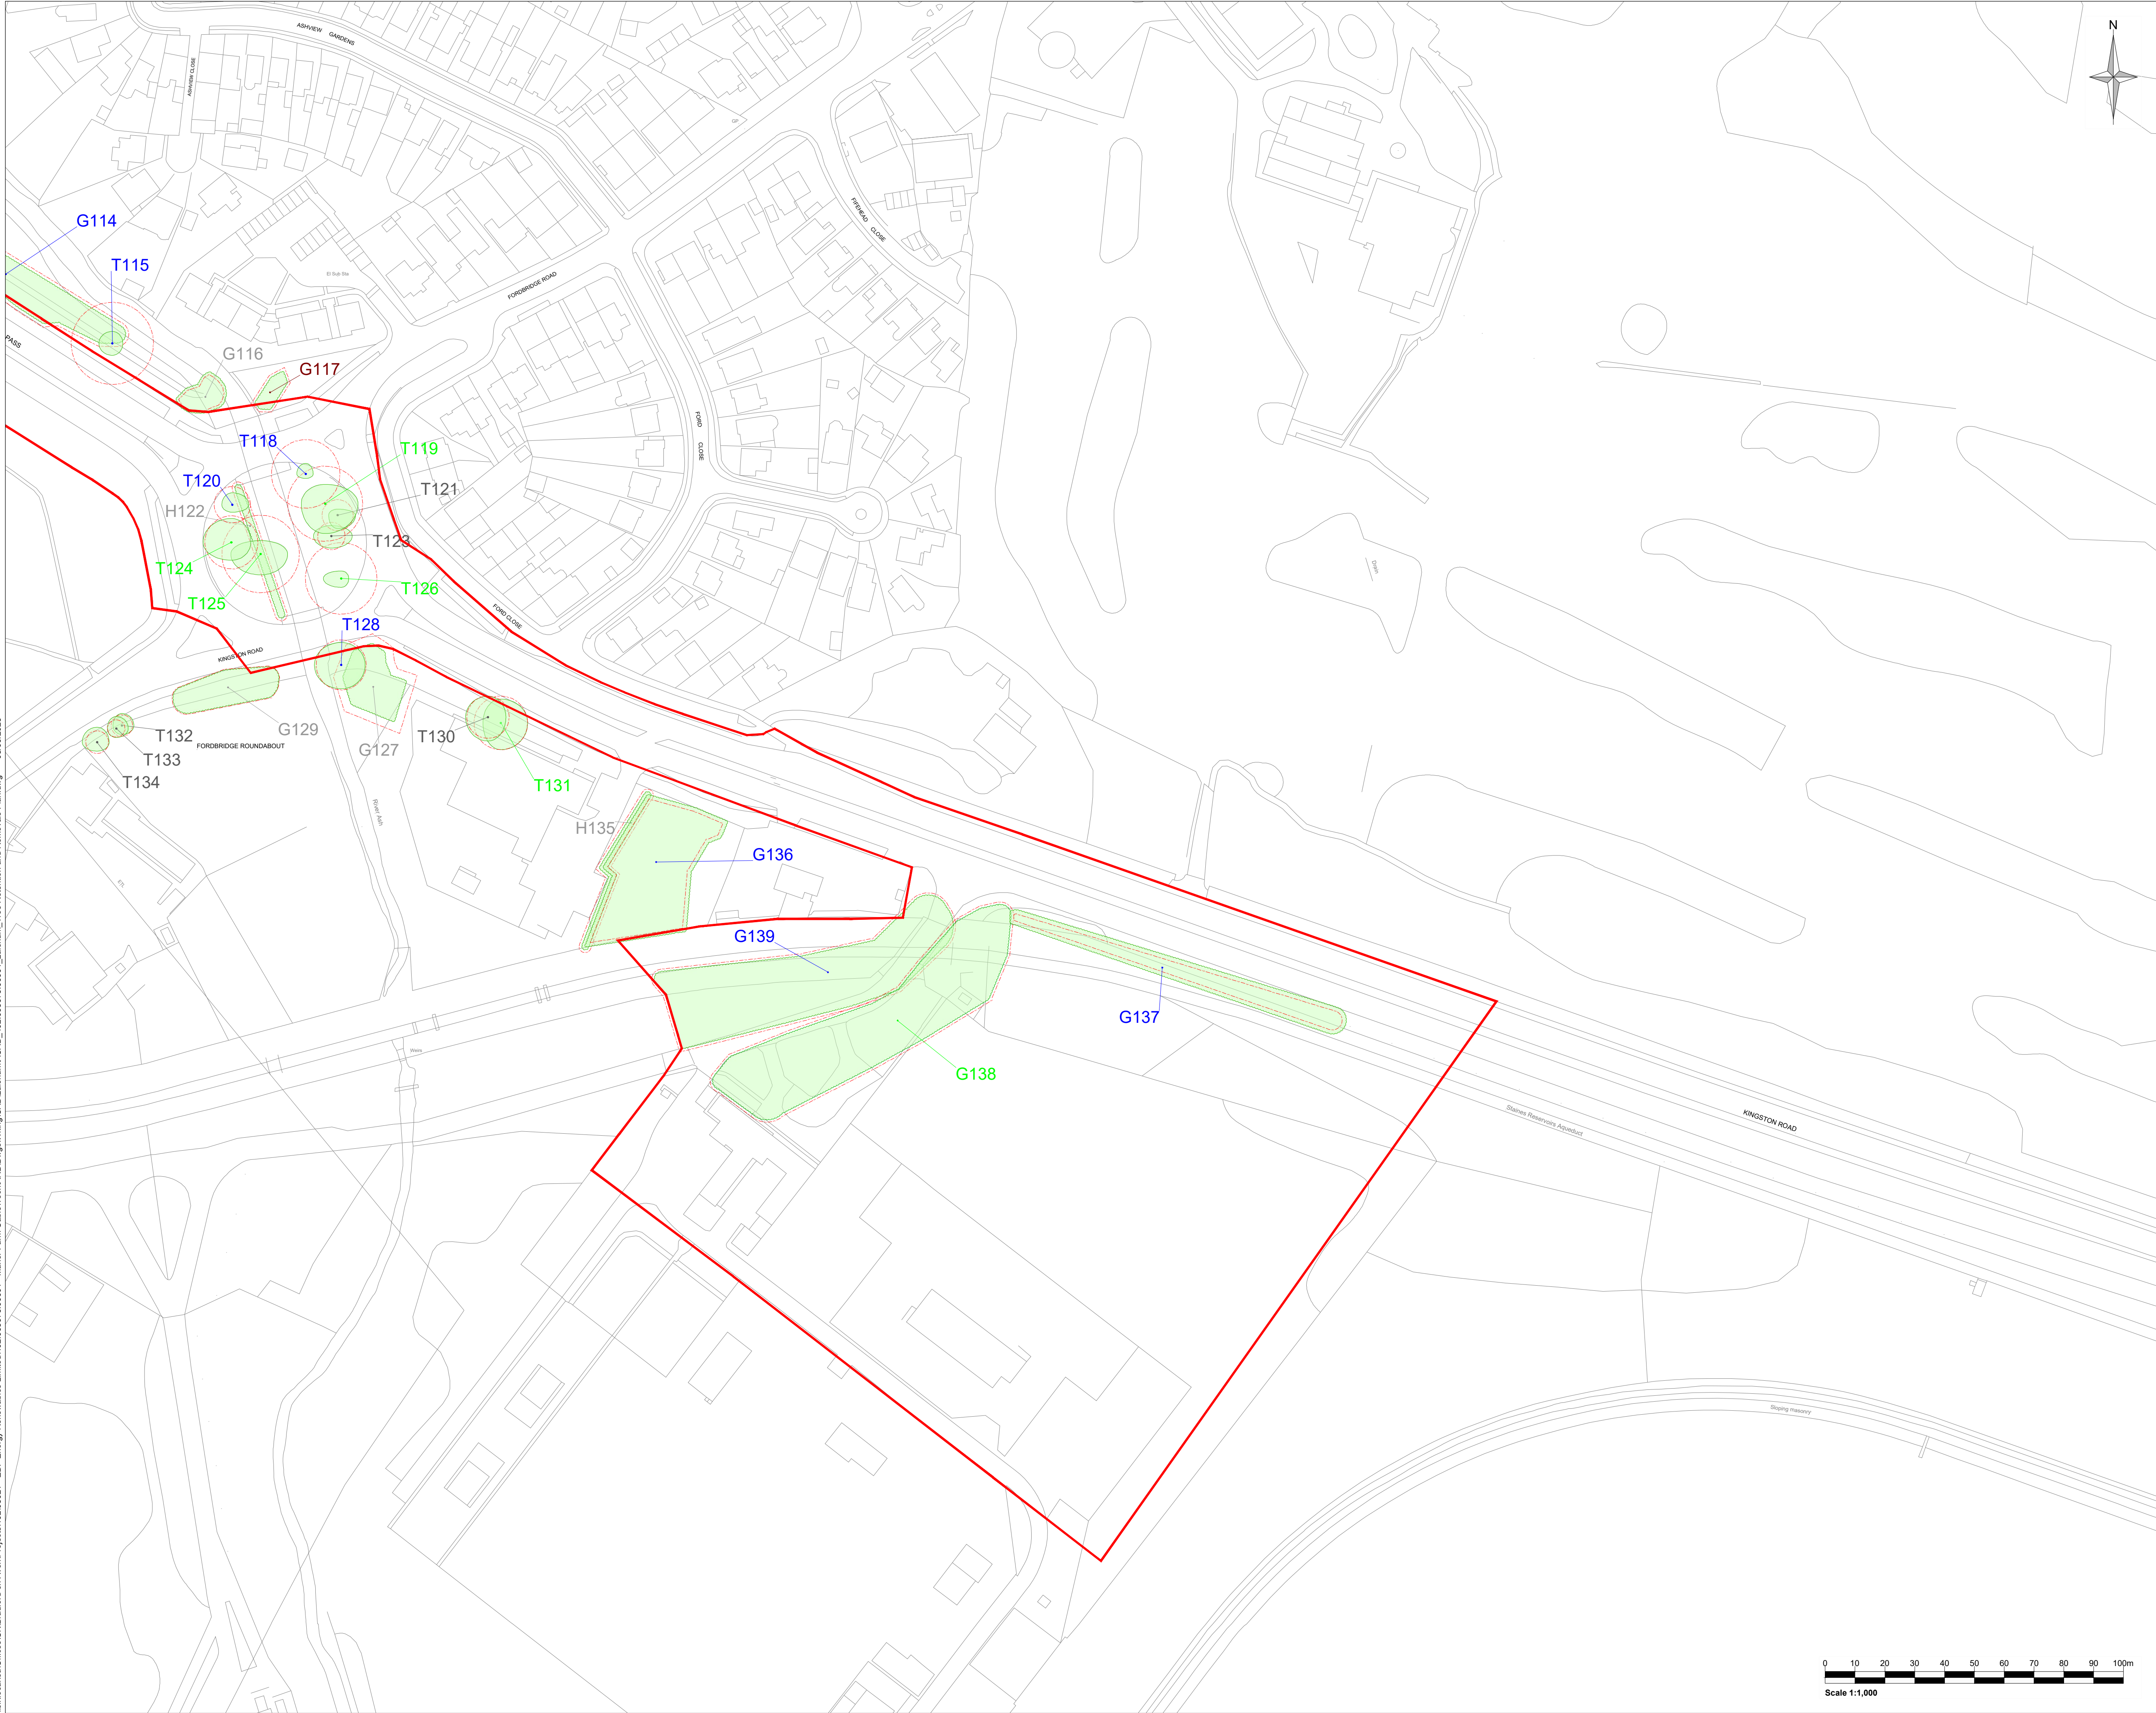

- Legend:
- Application Boundary
  - Tree of high quality and value (Category A)
  - Tree of moderate quality and value (Category B)
  - Tree of low quality and value (Category C)
  - Tree unsuitable for retention (Category U)
  - Tree to be retained (T)
  - Tree Group (G), Woodland (W) or Hedgerow (H) to be retained
  - Root Protection Area (RPA)

|   |                |                |                  |                                     |           |
|---|----------------|----------------|------------------|-------------------------------------|-----------|
| Rev   | Amendments     | Date           | By               | Chk                                 | Auth      |
| <br>www.slrconsulting.com |                |                |                  |                                     |           |
| Client<br>Juniper Energy Limited                                                                               |                |                |                  |                                     |           |
| Project<br>Manor Farm Cables<br>Laleham Substation Corridor                                                    |                |                |                  |                                     |           |
| Figure Title<br>Tree Removals and Retention Plan<br>Sheet 10 of 10                                             |                |                |                  |                                     |           |
| Scale<br>1:1000                                                                                                |                | @ A1           |                  | SLR Project No.<br>402.065673.00001 |           |
| Designed<br>AG                                                                                                 | Drawn<br>AG    | Checked<br>MMS | Authorised<br>RB |                                     |           |
| Date<br>JULY 25                                                                                                | Date<br>AUG 25 | Date<br>AUG 25 | Date<br>AUG 25   |                                     |           |
| Figure Number<br>402.065673.00001-ARB-D-002                                                                    |                |                |                  |                                     | Rev<br>01 |

